| FHWA REGION | STATE | PROJECT | |
|---|---|---|---|
| 5 | OHIO | | |

42 / 101

LAKE COUNTY
LAK - 306 - 6.15




SECTION A-A




FRONT WALL

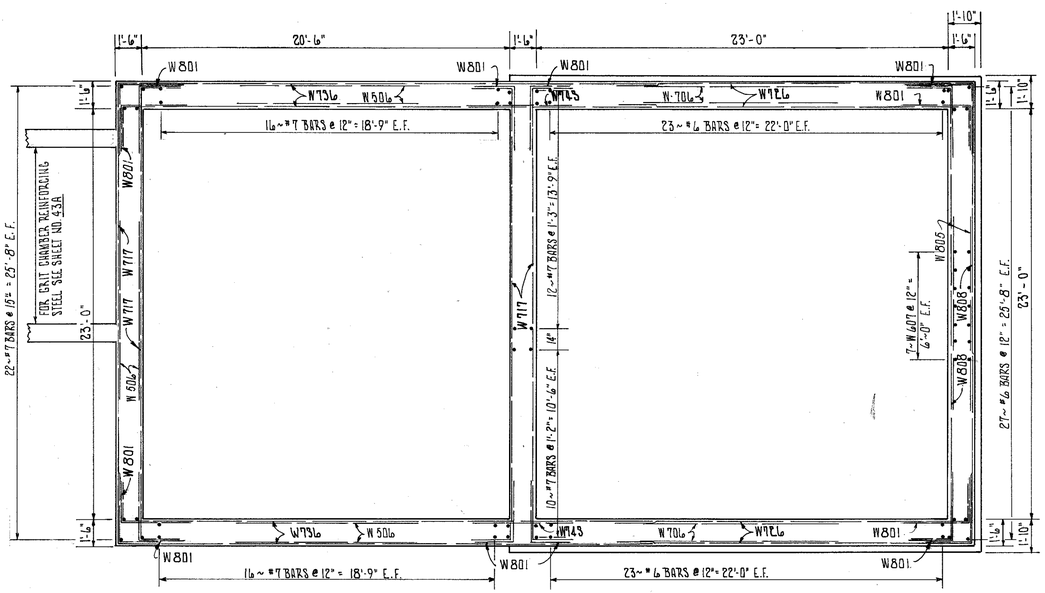


BACK WALL

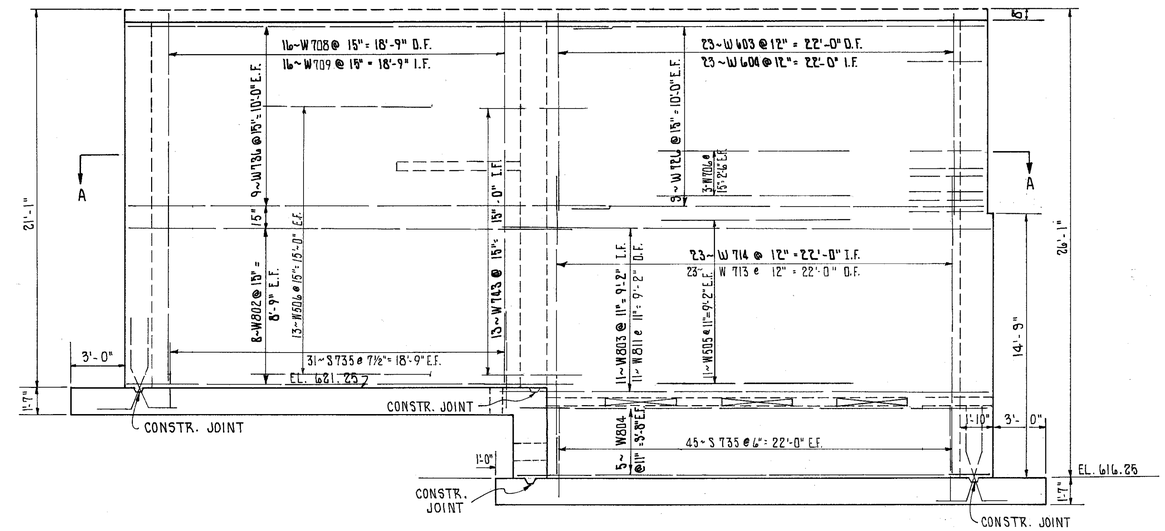


TYP. CONSTR. JOINT

* FOR HAUNCH DETAILS SEE SHEET 45.
FOR GRIT CHAMBER SEE SHEET 43A

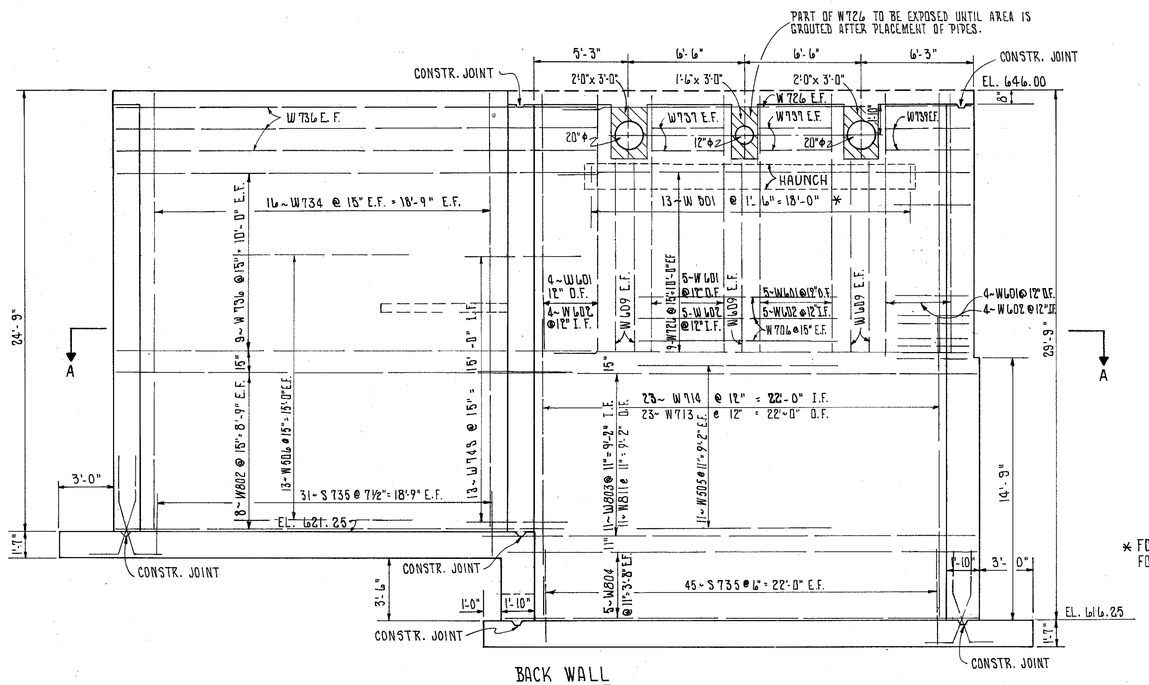LEGEND

I.F. — INSIDE FACE
O.F. — OUTSIDE FACE
E.F. — EACH FACE

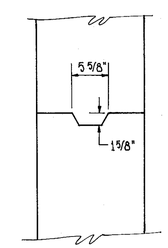SCALE: 1/4" = 1'-0"

FRANKLIN CONSULTANTS INC.
Consulting Engineers
COLUMBUS, OHIO

**PUMP STATION**

REINFORCING STEEL IN FRONT AND BACK WALL

| DESIGNED | DRAWN | TRACED | CHECKED | REVIEWED | DATE | REVISED |
|---|---|---|---|---|---|---|
| PCB | PCB | RC | WDC | | | |

BRUNING 44-132 39845-1