FHWA REGION	STATE	PROJECT	
5	OHIO		

43
101

LAKE COUNTY
LAK - 306 - 6.15

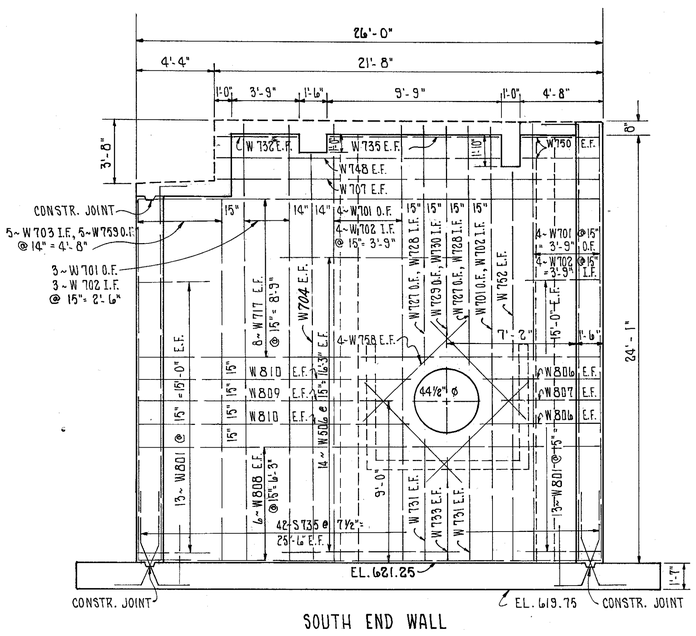

SOUTH END WALL

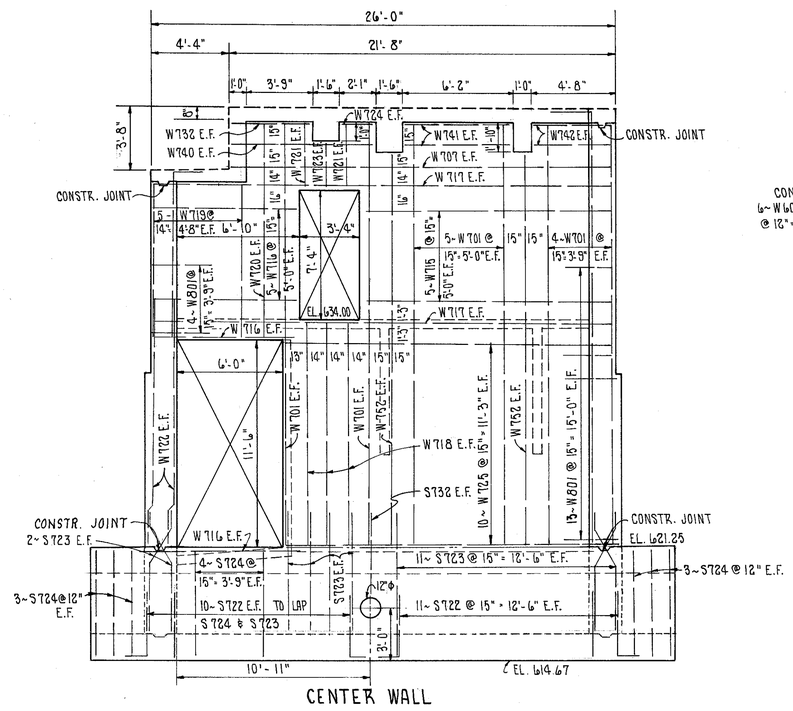

CENTER WALL

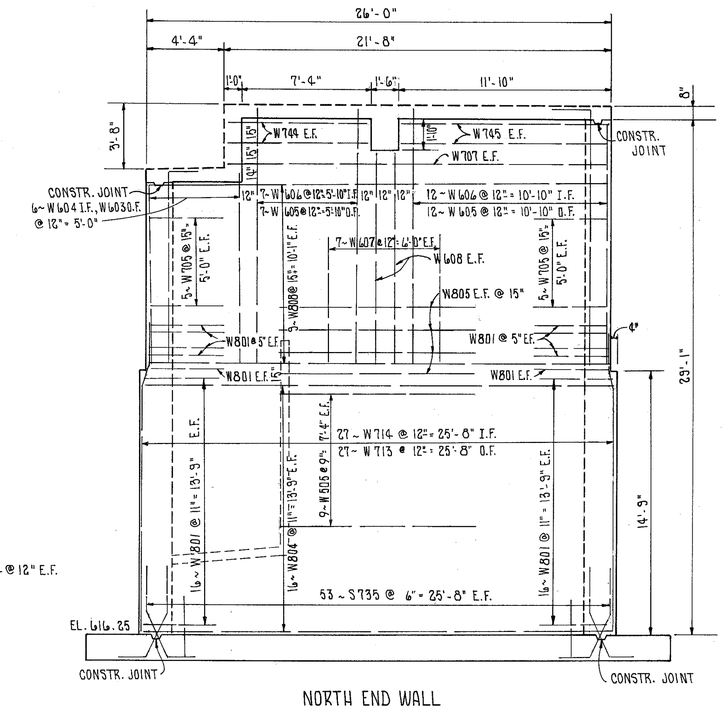

NORTH END WALL

NOTE: ALL VIEWS ARE LOOKING SOUTH

LEGEND

I.F. ___ INSIDE FACE
O.F. ___ OUTSIDE FACE
E.F. ___ EACH FACE

SCALE: 1/4" = 1'-0"

FRANKLIN CONSULTANTS INC.
Consulting Engineers
COLUMBUS, OHIO

PUMP STATION

REINFORCING STEEL IN
SOUTH, CENTER AND NORTH WALLS

DESIGNED	DRAWN	TRACED	CHECKED	REVIEWED	DATE	REVISED
PCB	PCB	F.F.	WDG			

BRUNING 44 132 30845-1