CALC. BY LME DATE 4/90	LAK 306 – 7.12	OHIO	89 / 452
CHKD. BY DJW DATE 4/90		FHWA REGION 5	

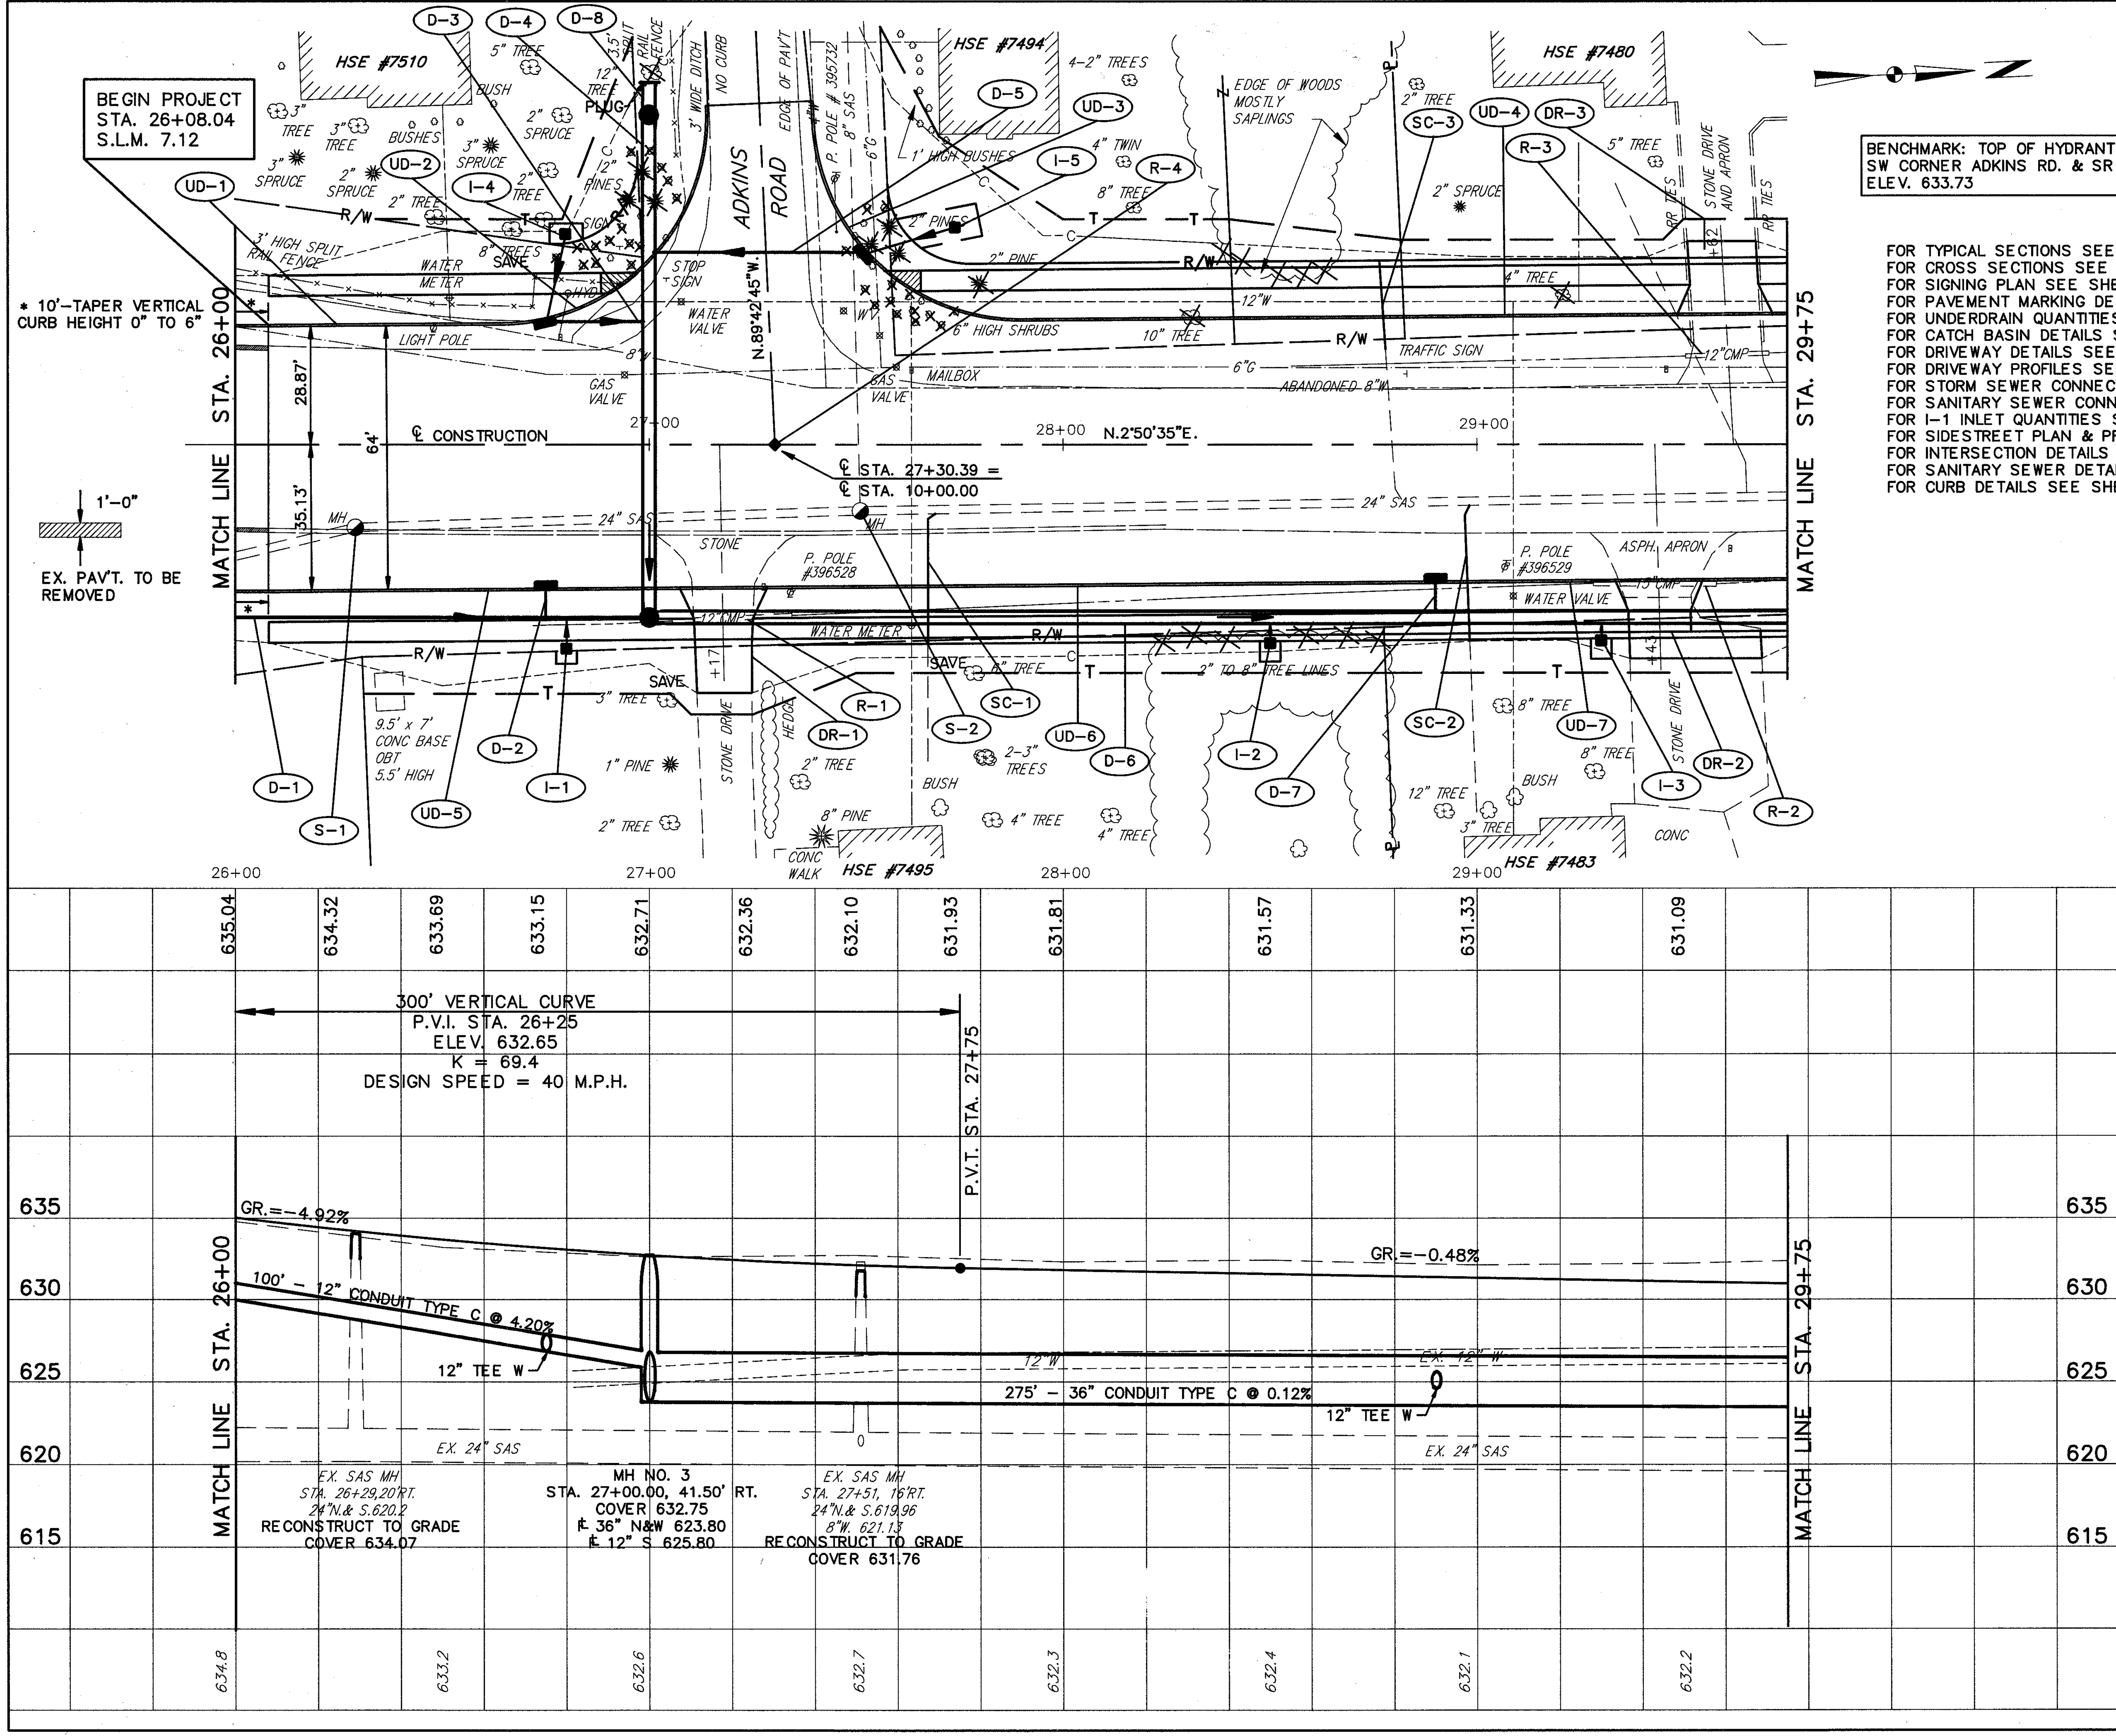

BENCHMARK: TOP OF HYDRANT
SW CORNER ADKINS RD. & SR 306
ELEV. 633.73

FOR TYPICAL SECTIONS SEE SHEET 4-5
FOR CROSS SECTIONS SEE SHEET 150-151
FOR SIGNING PLAN SEE SHEET 363-365
FOR PAVEMENT MARKING DETAILS SEE SHEET 352-353
FOR UNDERDRAIN QUANTITIES SEE SHEET 52-55
FOR CATCH BASIN DETAILS SEE SHEET 323
FOR DRIVEWAY DETAILS SEE SHEET 333-334
FOR DRIVEWAY PROFILES SEE SHEET 262
FOR STORM SEWER CONNECTION SCHEDULE SEE SHEET 68-70
FOR SANITARY SEWER CONNECTION SCHEDULE SEE SHEET 71-73
FOR I-1 INLET QUANTITIES SEE SHEET 82
FOR SIDESTREET PLAN & PROFILE SEE SHEET 122
FOR INTERSECTION DETAILS SEE SHEET 303
FOR SANITARY SEWER DETAILS SEE SHEET 329-331
FOR CURB DETAILS SEE SHEET 332

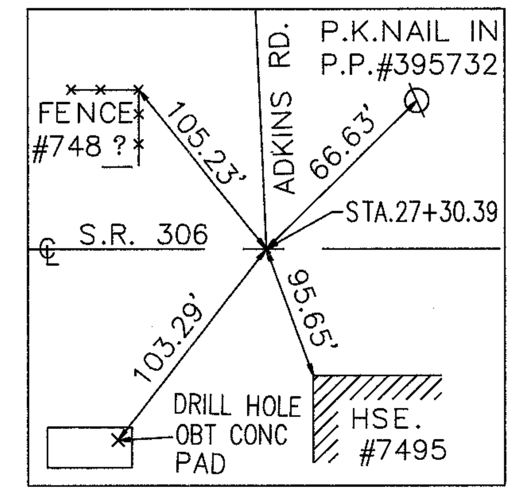

ROADWAY

REF.	LOCATION	202 PIPE REMOVED (24" & UNDER) L.F.	604 MONUMENT ASSEMBLIES EACH
R-1	STA. 27+00.00 TO STA. 27+34.00, 42' RT.	34	
R-2	STA. 29+27.00 TO STA. 29+57.00, 34' RT.	30	
R-3	STA. 29+50.00 TO STA. 29+71.00, 22' LT.	21	
R-4	STA. 27+30.39 ℄		1
TOTALS		85	1

DRAINAGE & SANITARY

REF.	LOCATION	TEE 36" x 12" x 36" EA.	TEE 12" x 12" x 12" EA.	36" PLUG	604 MANHOLE RECONSTRUCTED TO GRADE AS PER PLAN EA.	604 CATCH BASIN NO. 3A, AS PER PLAN EA.	604 MANHOLE NO. 3 EA.	603 36" CONDUIT, TYPE C, 706.02 L.F.	603 36" CONDUIT, TYPE B, 706.02 L.F.	603 12" CONDUIT, TYPE C, 706.02 L.F.	603 12" CONDUIT, TYPE B, 706.02 L.F.
D-1	STA. 26+00.00, 42.00' RT. TO STA. 27+00.00, 42.00' RT.		1							100	
D-2	STA. 26+75.00, 34.50' RT. TO STA. 26+75.00, 41.50' RT.					1				7	
D-3	STA. 26+75.00, 29.50' LT. TO STA. 27+00.00, 29.50' LT.					1					25
D-4	STA. 9+20.00, 27.00' RT. TO STA. 27+00.00, 41.50' RT.	2					1		120		
D-5	STA. 27+00.00, 51.00' LT. TO STA. 27+49.07, 51.00' LT.					1					52
D-6	STA. 27+00.00, 41.50' RT. TO STA. 29+75.00, 41.50' RT.	1					1	275			
D-7	STA. 28+90.00, 33.00' RT. TO STA. 28+90.00, 41.00' RT.					1				7	
D-8	STA. 9+14.00, 27.00' RT. TO STA. 9+20.00, 27.00, RT.			1				6			
S-1	STA. 26+29.00, 20.00' RT				1						
S-2	STA. 27+51.00, 16.00' RT.				1						
TOTALS					2	4	2	281	120	114	77

LAK – 306 – 7.12