CALC. BY LME DATE 4/90	LAK – 306 – 7.12	OHIO
CHKD. BY DJW DATE 4/90		FHWA REGION 5

99
452

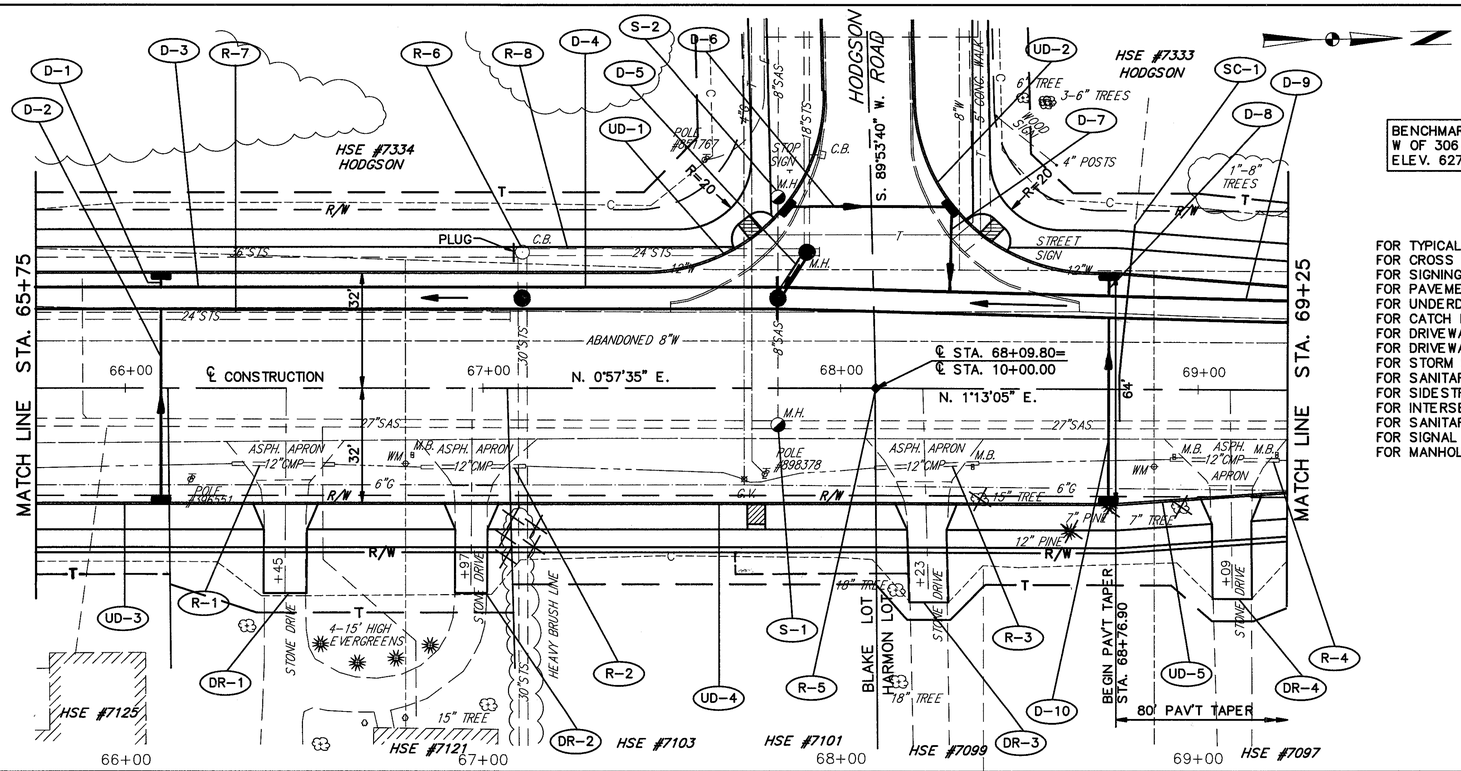

BENCHMARK: TOP OF FIRST HYDRANT W OF 306 N SIDE OF HODGSON RD. ELEV. 627.78

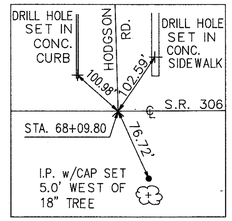

FOR TYPICAL SECTIONS SEE SHEET 5
FOR CROSS SECTIONS SEE SHEET 171-173
FOR SIGNING PLAN SEE SHEET 363-365
FOR PAVEMENT MARKING DETAILS SEE SHEET 352-353
FOR UNDERDRAIN QUANTITIES SEE SHEET 52-55
FOR CATCH BASIN DETAILS SEE SHEET 323
FOR DRIVEWAY DETAILS SEE SHEET 333-334
FOR DRIVEWAY PROFILES SEE SHEET 274-275
FOR STORM SEWER CONNECTION SCHEDULE SEE SHEET 68-70
FOR SANITARY SEWER CONNECTION SCHEDULE SEE SHEET 71-73
FOR SIDESTREET PLAN & PROFILE SEE SHEET 131
FOR INTERSECTION DETAILS SEE SHEET 307
FOR SANITARY SEWER DETAILS SEE SHEET 329-331
FOR SIGNAL PLANS SEE SHEET 340
FOR MANHOLE DETAILS SEE SHEET 326

ROADWAY

REF.	LOCATION	202 PIPE REMOVED (24" & UNDER) LF.	202 CATCH BASIN REMOVED EACH	604 MONUMENT ASSEMBLIES EACH	202 PIPE REMOVED (OVER 24") LF.
R-1	STA. 66+29.00 TO STA. 66+59.00, 22' RT.	30			
R-2	STA. 66+82.00 TO STA. 67+11.00, 22' RT.	29			
R-3	STA. 68+09.00 TO STA. 68+39.00, 22' RT.	30			
R-4	STA. 68+92.00 TO STA. 69+23.00, 20' RT.	31			
R-5	STA. 68+09.80 ℄			1	
R-6	STA. 67+09.00, 38' LT.		1		14
R-7	STA. 65+75.00 TO STA. 67+08.00, 20' LT.	132			
R-8	STA. 67+09.00 TO STA. 67+91.00, 38' LT.	80			
	TOTALS	332	1	1	14

REF.	DRAINAGE & SANITARY LOCATION		TEE 72" X 12" X 72" EA.	MANHOLE, RECONSTRUCTED TO GRADE, AS PER PLAN EA.	CATCH BASIN NO. 3, AS PER PLAN EA.	CATCH BASIN NO. 3A, AS PER PLAN EA.	MANHOLE NO. 5, AS PER PLAN, TYPE III EA.	MANHOLE NO. 5 EA.	MANHOLE NO. 3 EA.	72" CONDUIT, TYPE B, 706.02 LF.	18" CONDUIT, TYPE B, 706.02 LF.	12" CONDUIT, TYPE B, 706.02 LF.
			604	604	604	604	604	604	604	603	603	603
D-1	STA. 66+10.00, 25.00' LT. TO STA. 66+10.00, 32.00' LT.	7										
D-2	STA. 66+10.00, 25.00' LT. TO STA. 66+10.00, 32.00' RT.	57		1	1							
D-3	STA. 65+75.00, 25.00' LT. TO STA. 67+11.00, 25.00' LT.									136		
D-4	STA. 67+11.00, 25.00' LT. TO STA. 67+82.00, 25.00' LT.						1			71		
D-5	STA. 67+82.00, 25.00' LT. TO STA. 67+91.00, 38.00' LT.							1			13	
D-6	STA. 67+94.55, 51.00' LT. TO STA. 68+31.07, 51.00' LT.	47				1						
D-7	STA. 68+31.07, 51.00' LT. TO 26.00' LT.	26				1						
D-8	STA. 68+75.00, 38.00' LT. TO STA. 68+75.00, 25.00' LT.	7			1					143		
D-9	STA. 67+92.00, 25.00' LT. TO STA. 69+26.00, 25.00' LT.											
D-10	STA. 68+75.00, 32.00' RT. TO STA. 68+75.00, 25.00' LT.	57										
	TOTALS											
S-1	STA. 67+82.00, 10.00' RT.								1			
S-2	STA. 94+44.00, 25.50' RT.								1			
			1	2	4	2	1	1	2	350	13	201

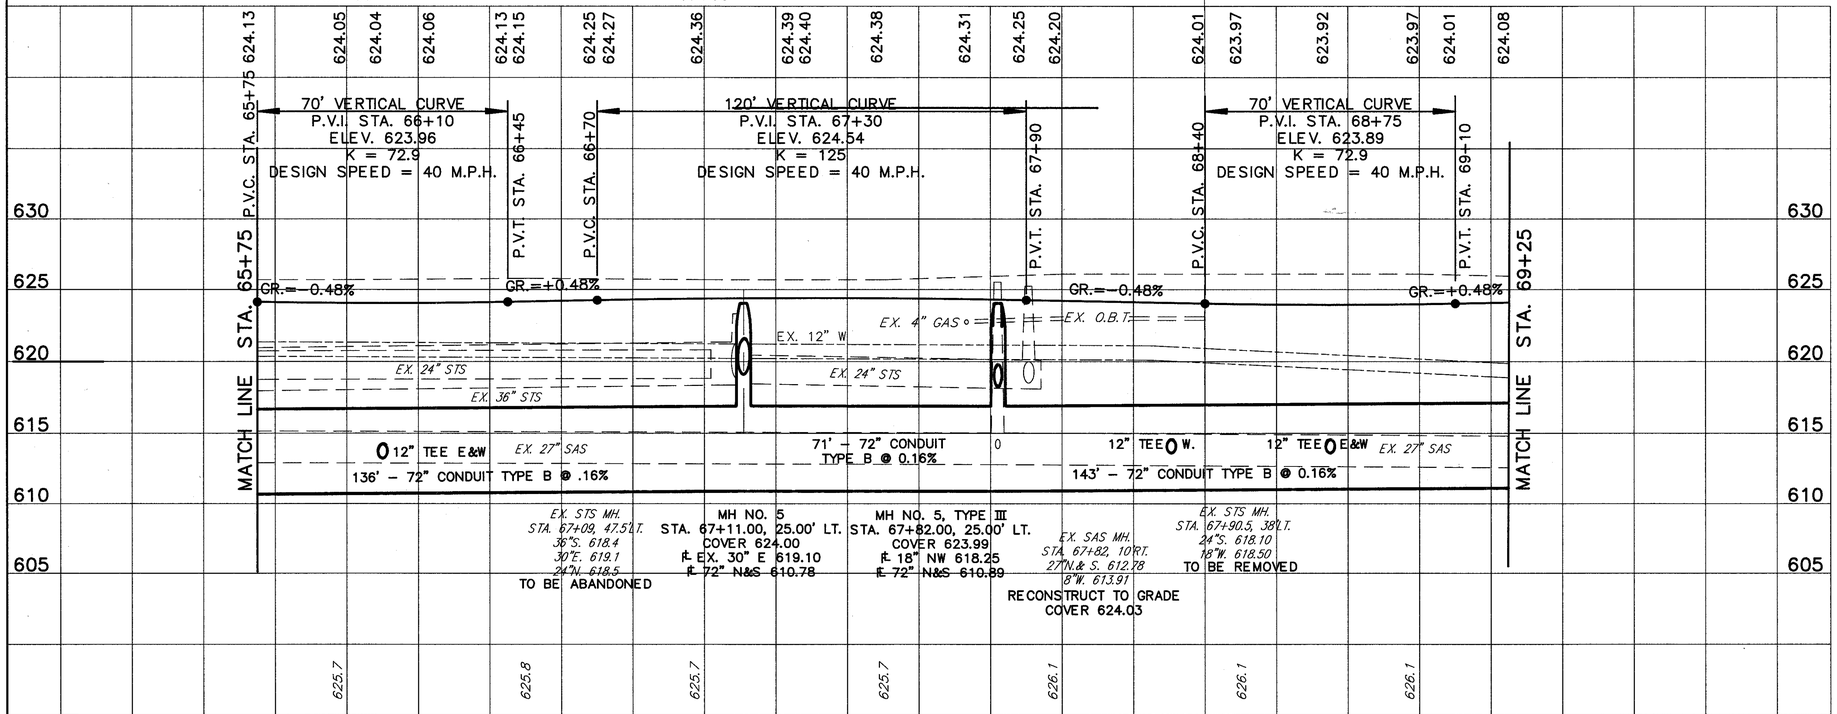

PLAN & PROFILE STA. 65+75 TO STA. 69+25