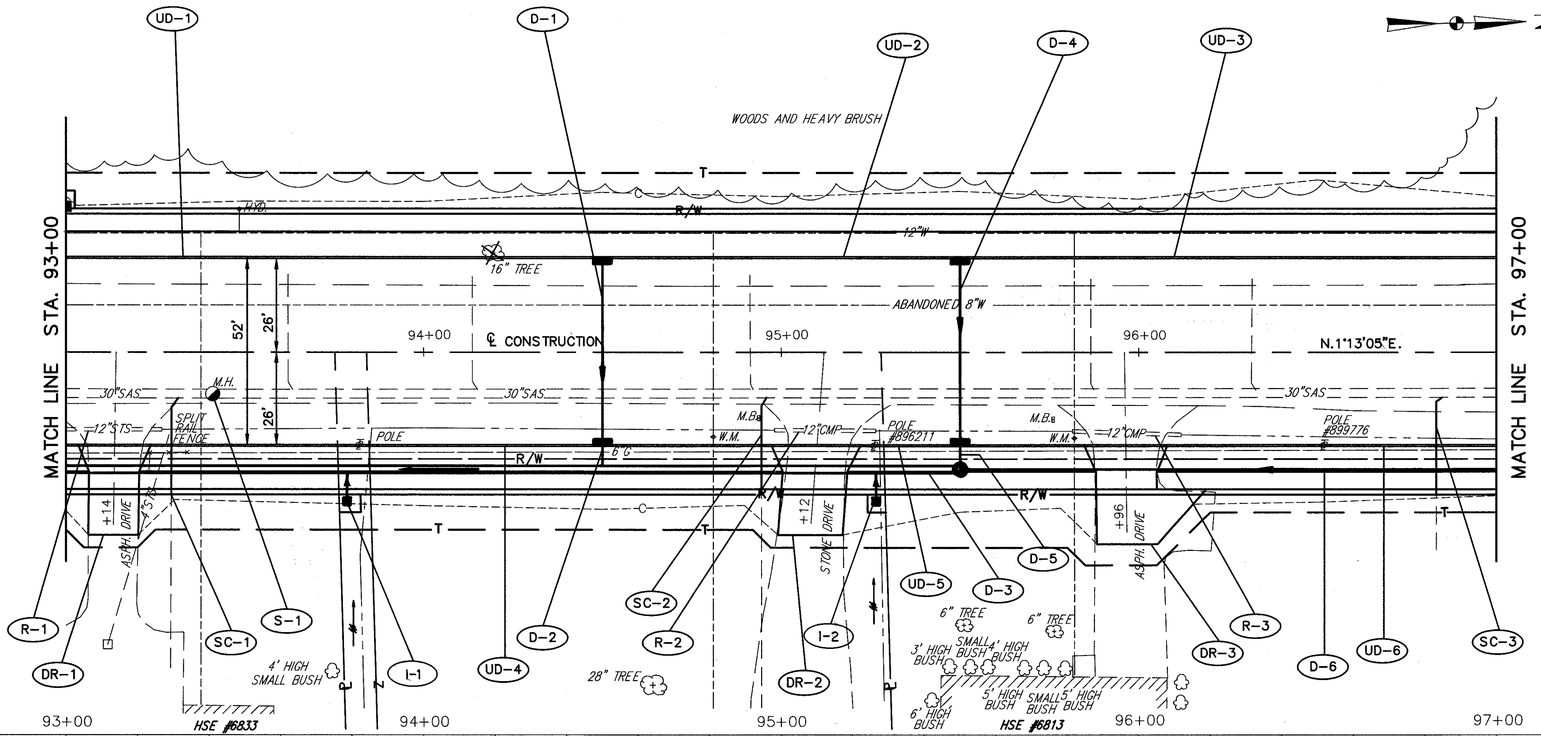

FOR TYPICAL SECTIONS SEE SHEET 6
FOR CROSS SECTIONS SEE SHEET 185-187
FOR SIGNING PLAN SEE SHEET 363-365
FOR PAVEMENT MARKING DETAILS SEE SHEET 352-353
FOR UNDERDRAIN QUANTITIES SEE SHEET 52-55
FOR CATCH BASIN DETAILS SEE SHEET 323
FOR DRIVEWAY DETAILS SEE SHEET 333-334
FOR DRIVEWAY PROFILES SEE SHEET 280-281
FOR STORM SEWER CONNECTION SCHEDULE SEE SHEET 68-70
FOR SANITARY SEWER CONNECTION SCHEDULE SEE SHEET 71-73
FOR SANITARY SEWER DETAILS SEE SHEET 329-331

ROADWAY

REF.	LOCATION	LF.	PIPE REMOVED (24" & UNDER)
R-1	STA. 93+00.00 TO STA. 93+28.00, 22' RT.	28	
R-2	STA. 94+98.00 TO STA. 95+27.00, 22' RT.	29	
R-3	STA. 95+81.00 TO STA. 96+12.00, 22' RT.	31	
	TOTALS	88	202

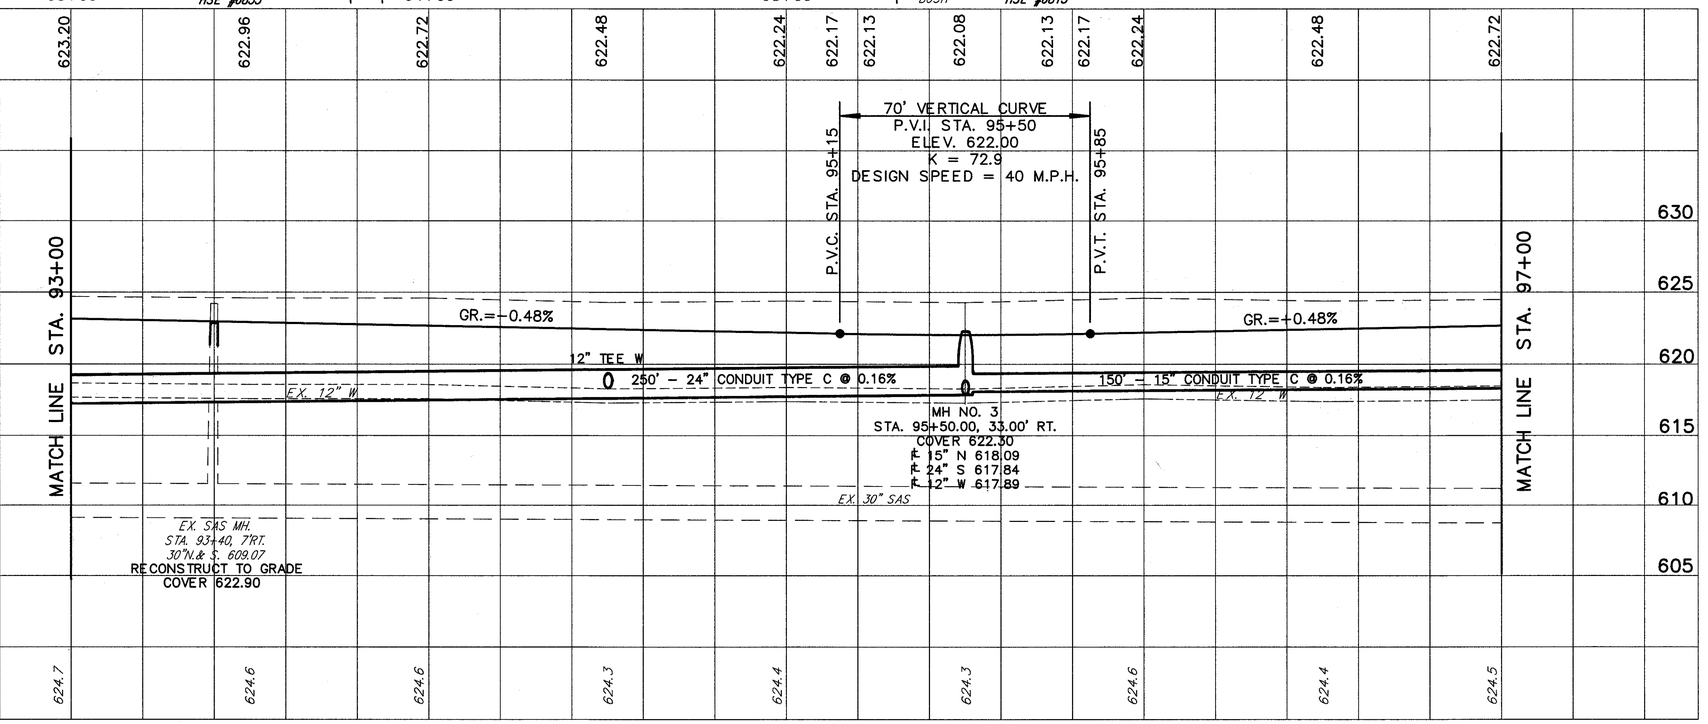

DRAINAGE & SANITARY

REF.	LOCATION	LF.	24"	15"	12"	TEE 24" X 12" X 24" EA.	MANHOLE RECONSTRUCTED TO GRADE, AS PER PLAN 604 EA.	CATCH BASIN NO. 3A AS PER PLAN 604 EA.	CATCH BASIN NO. 3 AS PER PLAN 604 EA.	MANHOLE NO. 3 604 EA.	24" CONDUIT, TYPE C 706.02 603 LF.	15" CONDUIT, TYPE C 706.02 603 LF.	12" CONDUIT, TYPE C 706.02 603 LF.	12" CONDUIT, TYPE B 706.02 603 LF.
D-1	STA. 94+50.00, 26.00' LT. TO STA. 94+50.00, 33.00' RT.	52						1						
D-2	STA. 94+50.00, 26.00' RT. TO STA. 94+50.00, 33.00' RT.	7						1						
D-3	STA. 93+00.00, 33.00' RT. TO STA. 95+50.00, 33.00' RT.										250			
D-4	STA. 95+50.00, 26.00' LT. TO STA. 95+50.00, 26.00' RT.	52							1	1				
D-5	STA. 95+50.00, 26.00' RT. TO STA. 95+50.00, 33.00' RT.	7							1					
D-6	STA. 95+50.00, 33.00' RT. TO STA. 97+00.00, 33.00' RT.											150		
S-1	STA. 93+40.00, 7.00' RT.					1	1							
	TOTALS	104				1	1	2	2	1	250	150	14	