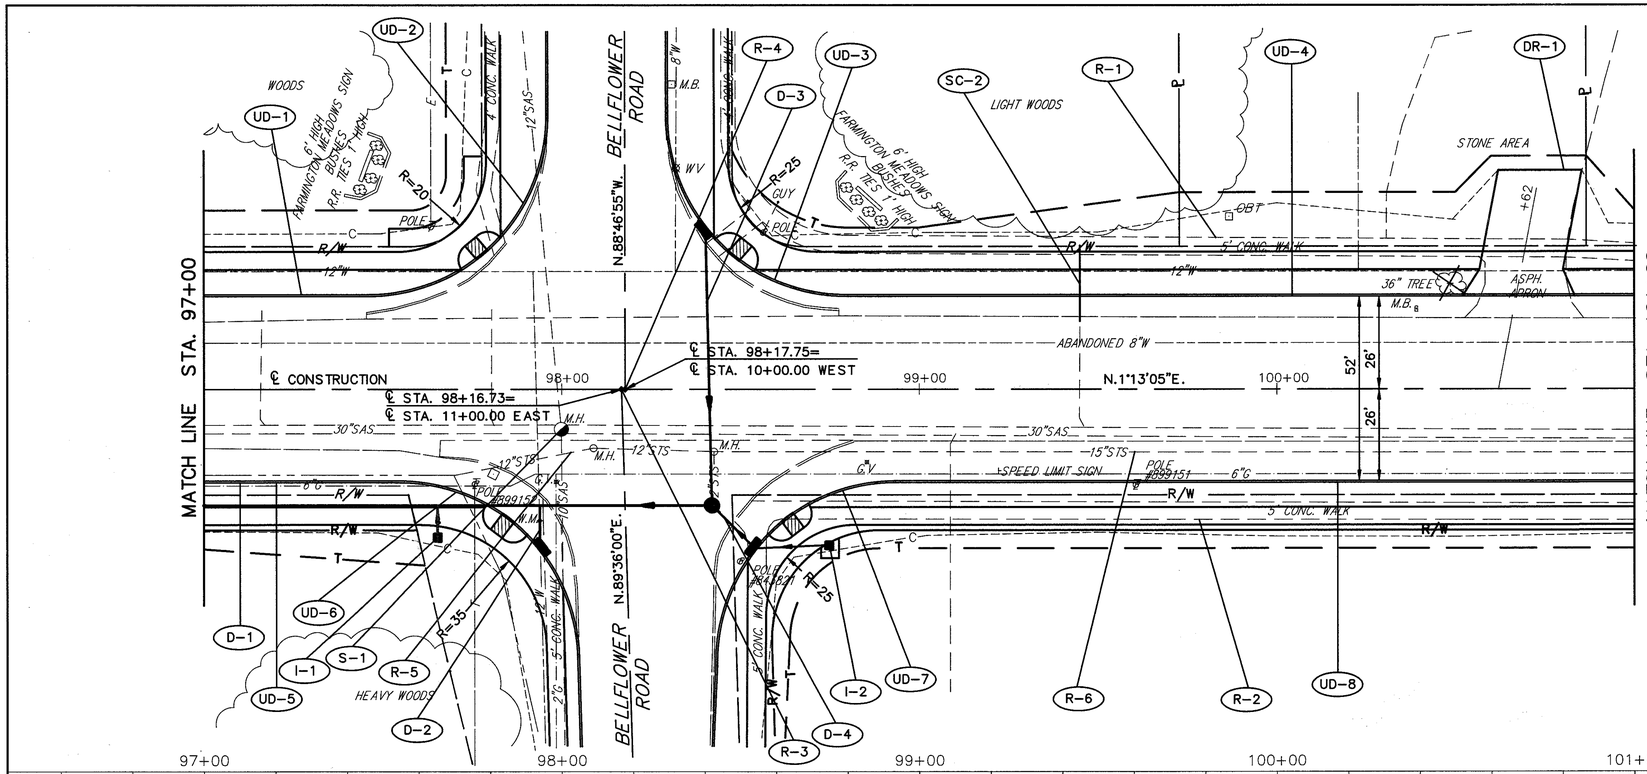

BENCHMARK: TOP OF HYDRANT 150' W OF 306 N SIDE OF BELLFLOWER ELEV. 626.31

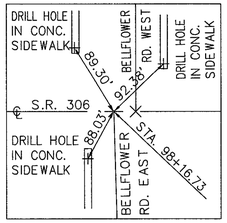

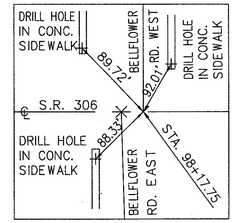

FOR TYPICAL SECTIONS SEE SHEET 6
FOR CROSS SECTIONS SEE SHEET 187-189
FOR SIGNING PLAN SEE SHEET 363-365
FOR PAVEMENT MARKING DETAILS SEE SHEET 352-353
FOR UNDERDRAIN QUANTITIES SEE SHEET 52-55
FOR CATCH BASIN DETAILS SEE SHEET 323
FOR DRIVEWAY DETAILS SEE SHEET 333-334
FOR DRIVEWAY PROFILES SEE SHEET 281
FOR STORM SEWER CONNECTION SCHEDULE SEE SHEET 68-70
FOR SANITARY SEWER CONNECTION SCHEDULE SEE SHEET 71-73
FOR I-1 INLET QUANTITIES SEE SHEET 82
FOR SIDESTREET PLAN & PROFILE SEE SHEET 134-135
FOR INTERSECTION DETAILS SEE SHEET 309
FOR SANITARY SEWER DETAILS SEE SHEET 71-73
FOR SIGNAL PLANS SEE SHEET 344

ROADWAY

REF.	LOCATION	202 WALK REMOVED S.F.	202 MANHOLE REMOVED EACH	604 MONUMENT ASSEMBLIES EACH	202 PIPE REMOVED (24" & UNDER) L.F.
R-1	STA. 98+64.00 TO STA. 101+00.00, LT.	975			
R-2	STA. 98+49.00 TO STA. 101+00.00, RT.	1,285			
R-3	STA. 98+16.73 ℄			1	
R-4	STA. 98+17.75 ℄			1	
R-5	STA. 97+70.00 25'RT. TO STA. 98+06.00 17'RT.		1		40
R-6	STA. 98+06.00 17'RT. TO STA. 101+00.00 18'RT.				294
	TOTALS	2,260	1	2	334

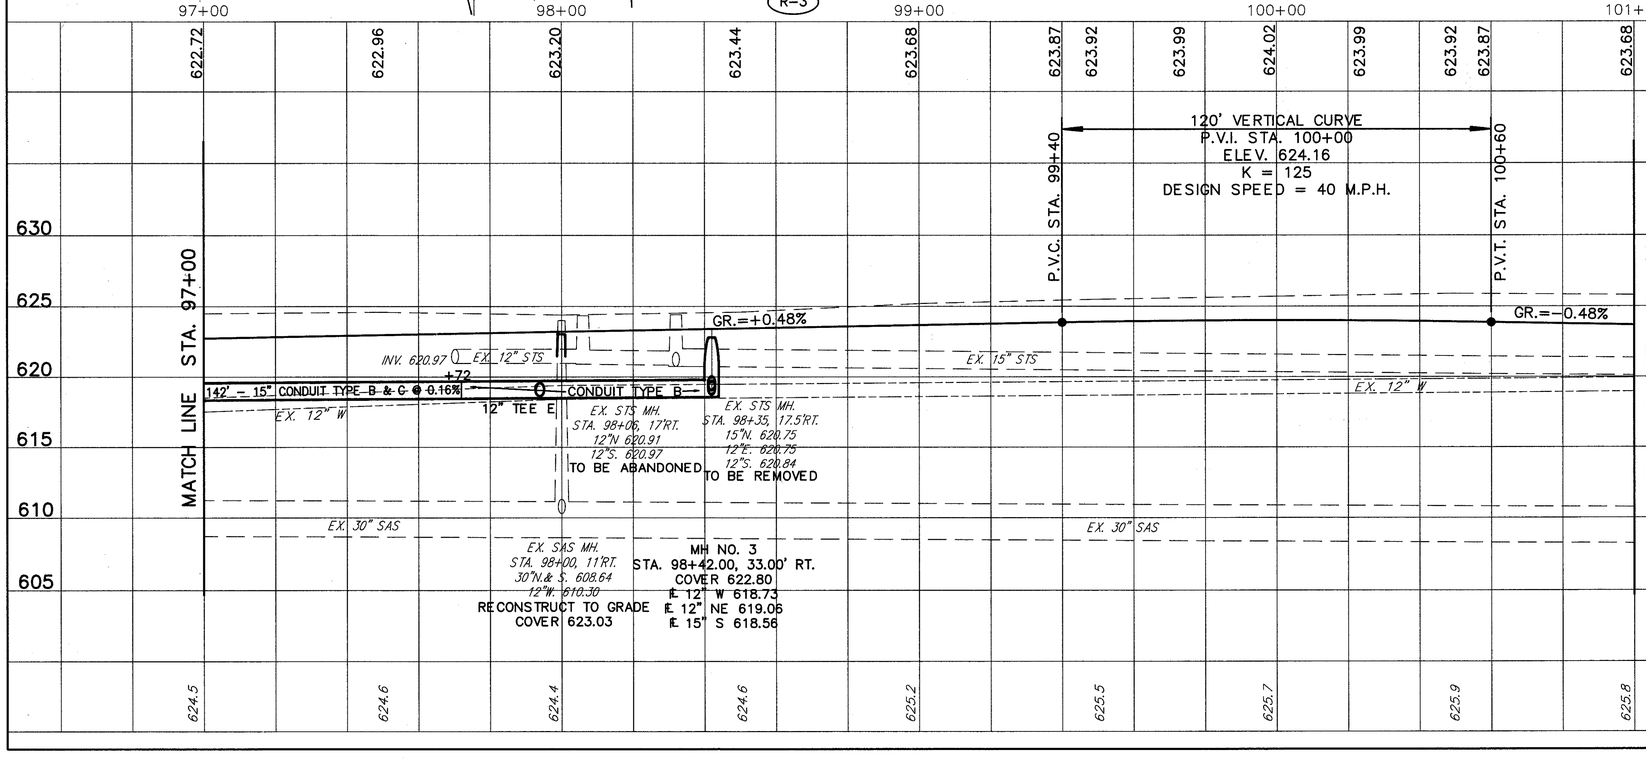

	TEE 15" X 12" X 15"	EA.	1			
604	MANHOLE RECONSTRUCTED TO GRADE, AS PER PLAN	EA.			1	1
604	CATCH BASIN NO. 3A AS PER PLAN	EA.	1	1	1	3
604	MANHOLE NO. 3	EA.	1	1	1	1
603	15" CONDUIT, TYPE C 706.02	LF.	70			70
603	15" CONDUIT, TYPE B 706.02	LF.	72			72
603	12" CONDUIT, TYPE B 706.02	LF.		13		108

DRAINAGE & SANITARY

REF.	LOCATION
D-1	STA. 97+00.00, 33.00' RT. TO STA. 98+42.00, 33.00' RT.
D-2	STA. 97+93.91, 33.00' RT. TO STA. 97+93.91, 45.00' RT.
D-3	STA. 98+40.28, 45.00' LT. TO STA. 98+42.00, 33.00' RT.
D-4	STA. 98+42.00, 33.00' RT. TO STA. 98+54.03, 45.00' RT.
S-1	STA. 98+00.00, 11.00' RT.
	TOTALS

PLAN & PROFILE STA. 97+00 TO STA. 101+00

LAK – 306 – 7.12