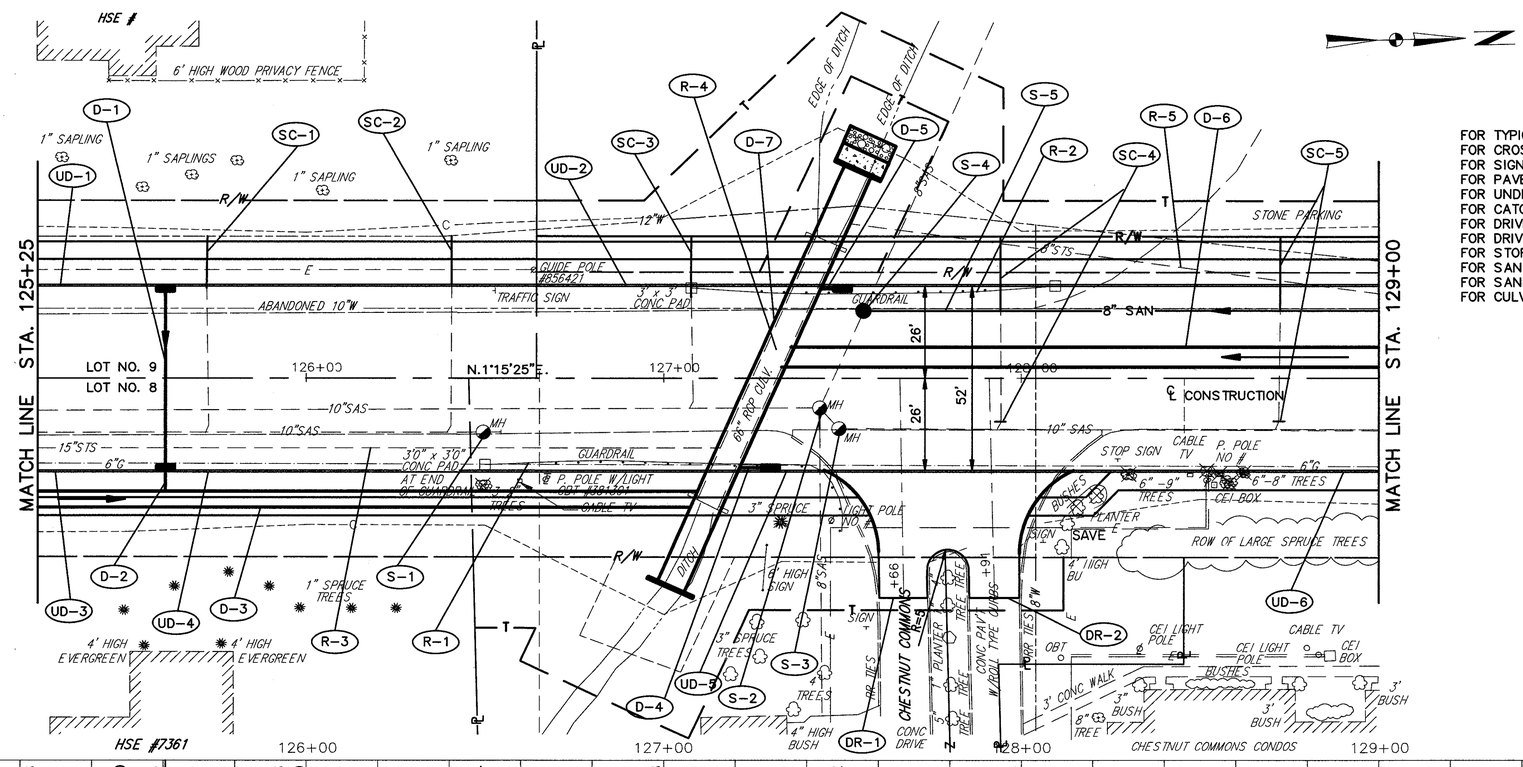

FOR TYPICAL SECTIONS SEE SHEET 6
FOR CROSS SECTIONS SEE SHEET 204-207
FOR SIGNING PLAN SEE SHEET 363-365
FOR PAVEMENT MARKING DETAILS SEE SHEET 352-353
FOR UNDERDRAIN QUANTITIES SEE SHEET 52-55
FOR CATCH BASIN DETAILS SEE SHEET 323
FOR DRIVEWAY DETAILS SEE SHEET 333-334
FOR DRIVEWAY PROFILES SEE SHEET 287
FOR STORM SEWER CONNECTION SCHEDULE SEE SHEET 68-70
FOR SANITARY SEWER CONNECTION SCHEDULE SEE SHEET 71-73
FOR SANITARY SEWER DETAILS SEE SHEET 329-331
FOR CULVERT DETAILS SEE SHEET 321

ROADWAY		202 GUARDRAIL REMOVED	202 PIPE REMOVED (24" & UNDER)	202 PIPE REMOVED FOR STORAGE, A.P.P.	202 STRUCTURE REMOVED
REF.	LOCATION	LF.	LF.	LF.	LUMP
R-1	STA. 126+48.00 TO STA. 127+50.00, RT.	166			
R-2	STA. 127+08.00 TO STA. 128+08.00, LT.	100			
R-3	STA. 125+25.00 TO STA. 127+16.00 20' RT.		191		
R-4	STA. 127+13.00, 36'RT. TO STA. 127+45.00, 39'LT.			82	LUMP
R-5	STA. 127+53.00, 44'LT. TO STA. 129+00.00, 24'LT.		149		
	TOTALS	266	340	82	LUMP

| | | |