CALC. BY LME DATE 4/90	LAK 306 – 7.12	OHIO	116 / 452
CHKD. BY DJW DATE 4/90		FHWA REGION 5	

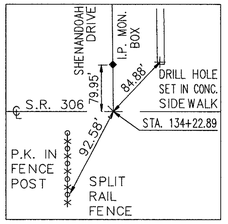

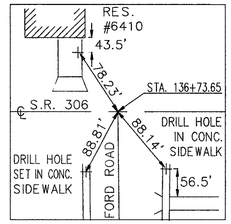

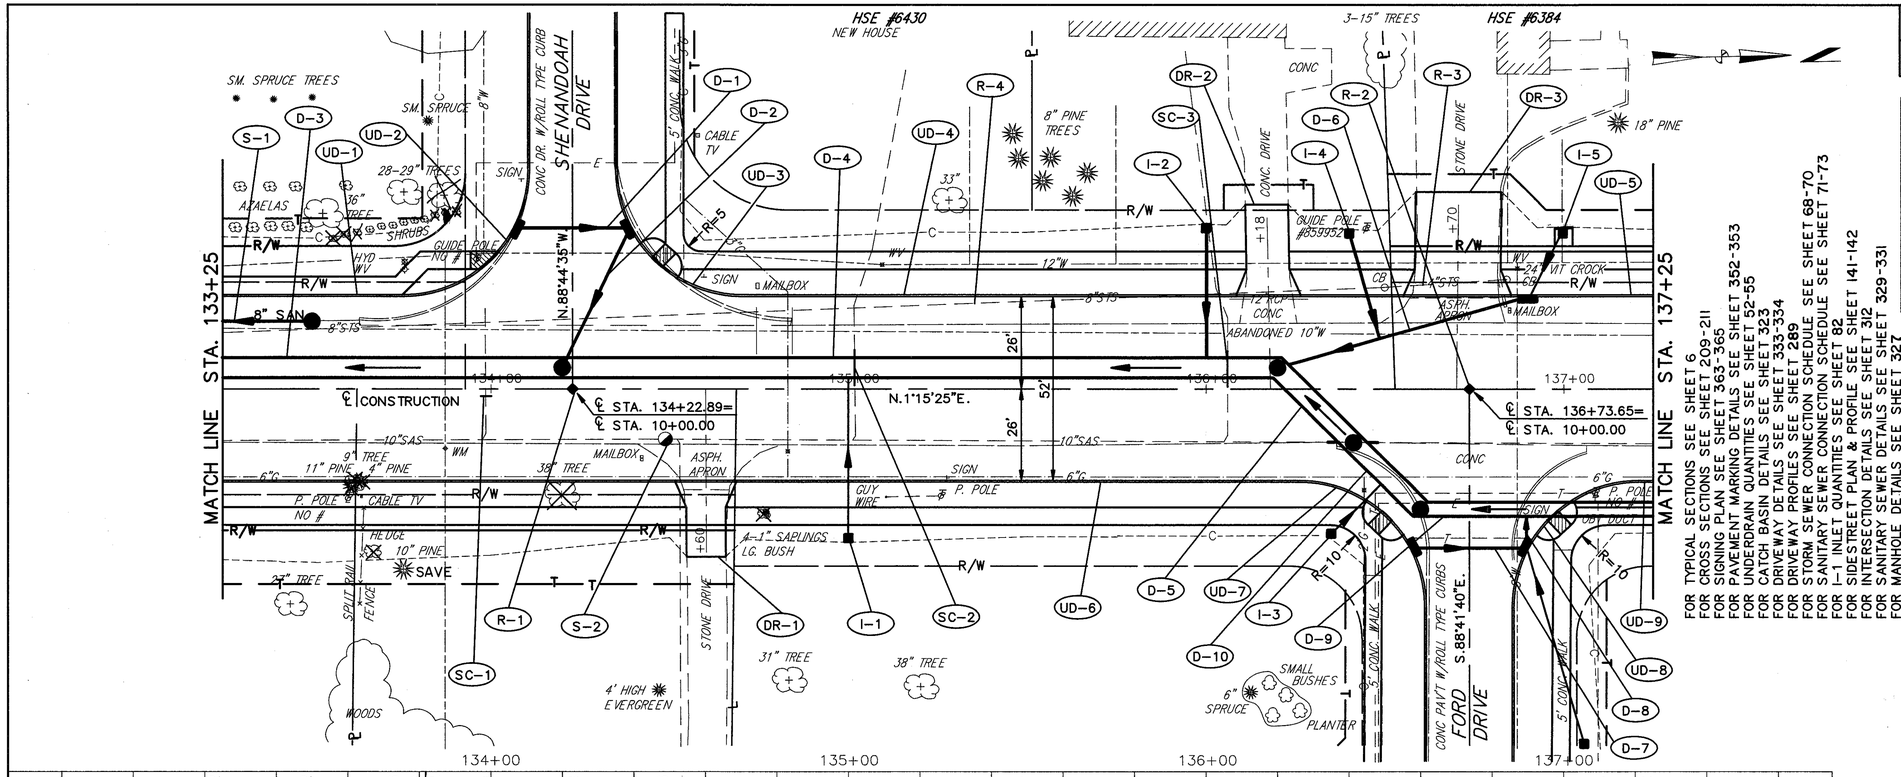

FOR TYPICAL SECTIONS SEE SHEET 6
FOR CROSS SECTIONS SEE SHEET 209-211
FOR SIGNING PLAN SEE SHEET 363-365
FOR PAVEMENT MARKING DETAILS SEE SHEET 352-353
FOR UNDERDRAIN QUANTITIES SEE SHEET 52-55
FOR CATCH BASIN DETAILS SEE SHEET 323
FOR DRIVEWAY DETAILS SEE SHEET 333-334
FOR DRIVEWAY PROFILES SEE SHEET 289
FOR STORM SEWER CONNECTION SCHEDULE SEE SHEET 68-70
FOR SANITARY SEWER CONNECTION SCHEDULE SEE SHEET 71-73
FOR I-1 INLET QUANTITIES SEE SHEET 82
FOR SIDESTREET PLAN & PROFILE SEE SHEET 141-142
FOR INTERSECTION DETAILS SEE SHEET 312
FOR SANITARY SEWER DETAILS SEE SHEET 329-331
FOR MANHOLE DETAILS SEE SHEET 327

ROADWAY		604 MONUMENT ASSEMBLIES	202 PIPE REMOVED (24" & UNDER)	202 CATCH BASIN REMOVED	
REF.	LOCATION	EACH	L.F.	EACH	
R-1	STA. 134+22.89 ℄	1			
R-2	STA. 136+73.65 ℄	1			
R-3	STA. 136+50.00 TO STA. 136+84.00, 29' RT.		34	2	
R-4	STA. 133+25.00 11'RT. TO STA. 136+50.00 29'RT.		326		
	TOTALS	2	360	2	

| | | | | |