CALC. BY		LAK – 306 – 7.12	OHIO	122
DATE			FHWA REGION 5	452
CHKD. BY				
DATE				

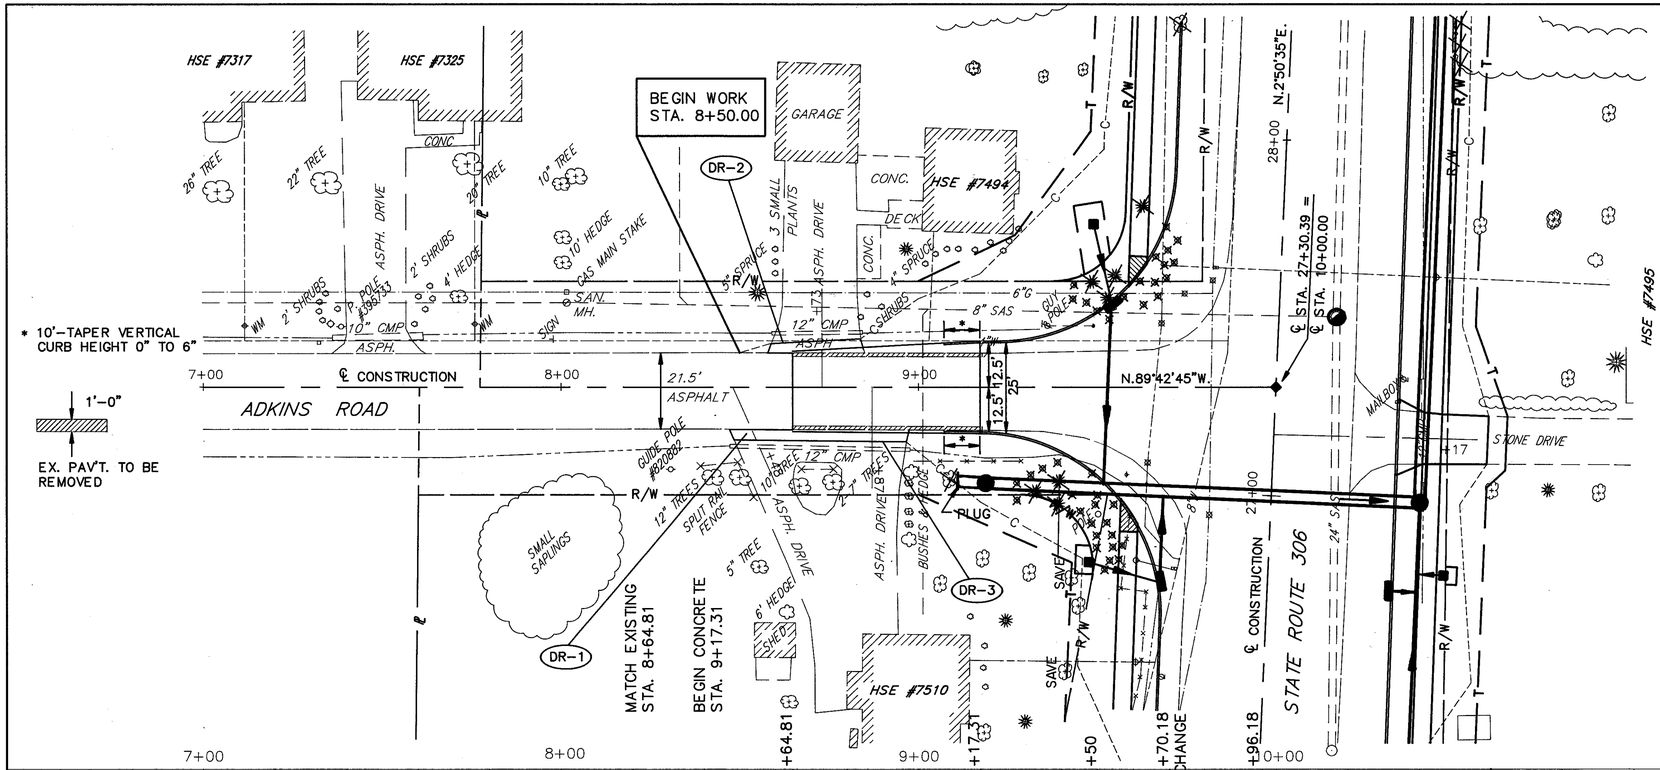

FOR TYPICAL SECTIONS SEE SHEET 7,10
FOR CROSS SECTIONS SEE SHEET 222-223
FOR MAINLINE PLAN & PROFILE SEE SHEET 89
FOR INTERSECTION DETAILS SEE SHEET 303
FOR SIGNING PLAN SEE SHEET 363-365
FOR PAVEMENT MARKING DETAILS SEE SHEET 352-353
FOR DRIVEWAY DETAILS SEE SHEET 333-334
FOR CURB DETAILS SEE SHEET 332

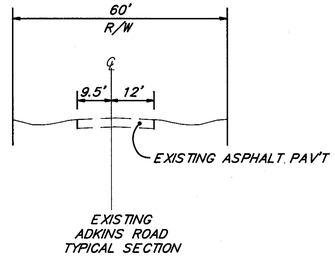

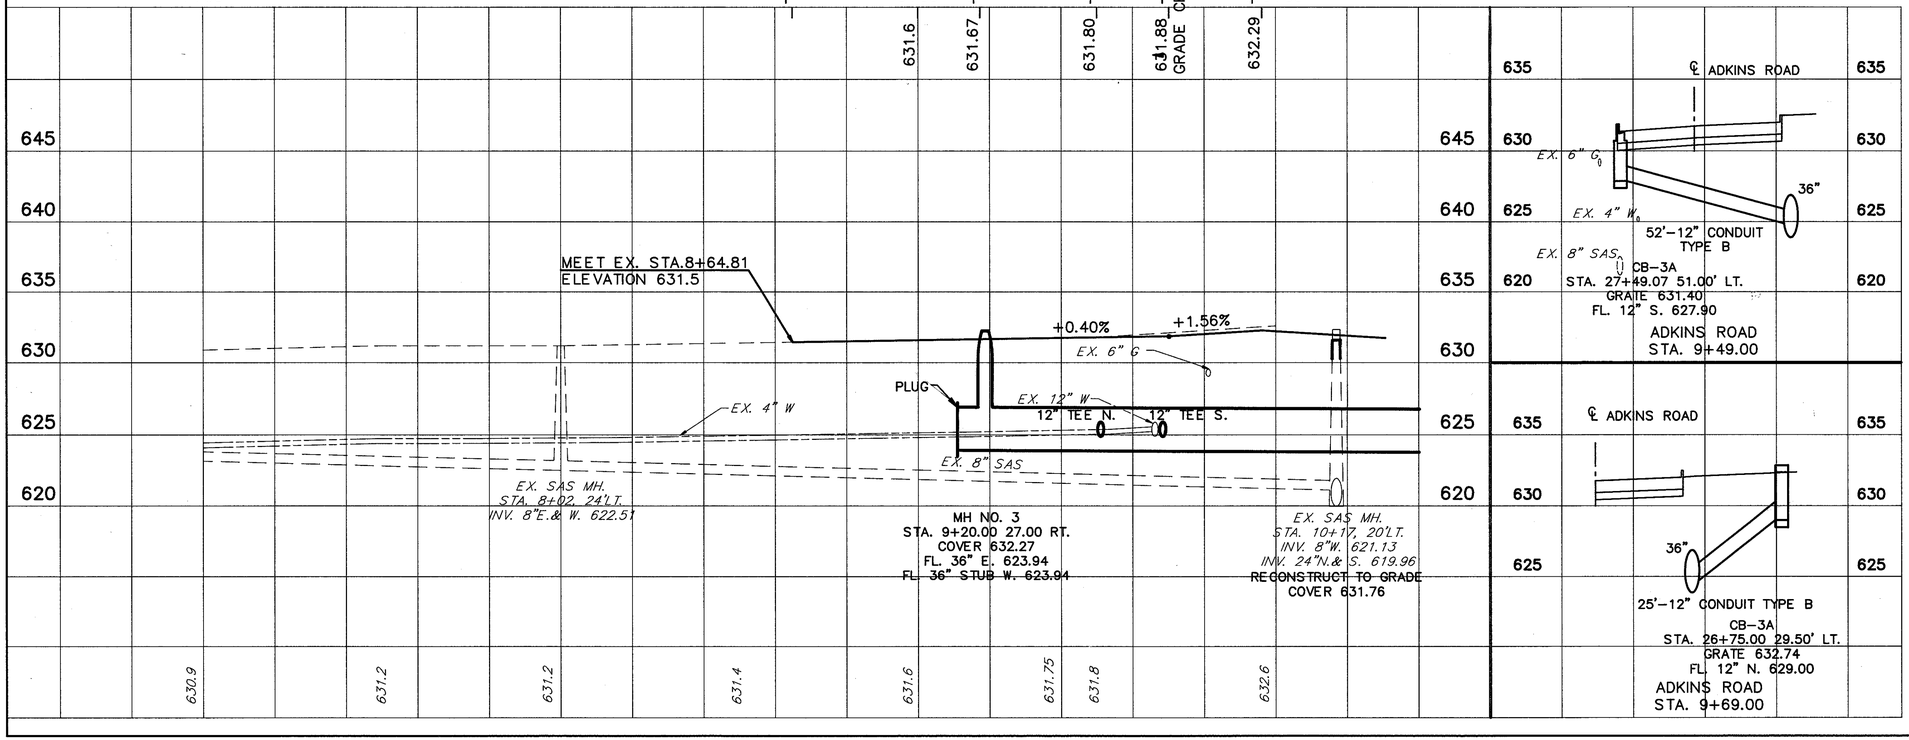

ADKINS ROAD STA. 7+00 TO STA. 10+00