CALC. BY L.M.E. DATE 3-90	LAK – 306 – 7.12	OHIO	123
CHKD. BY D.J.W. DATE 4-90		FHWA REGION 5	452

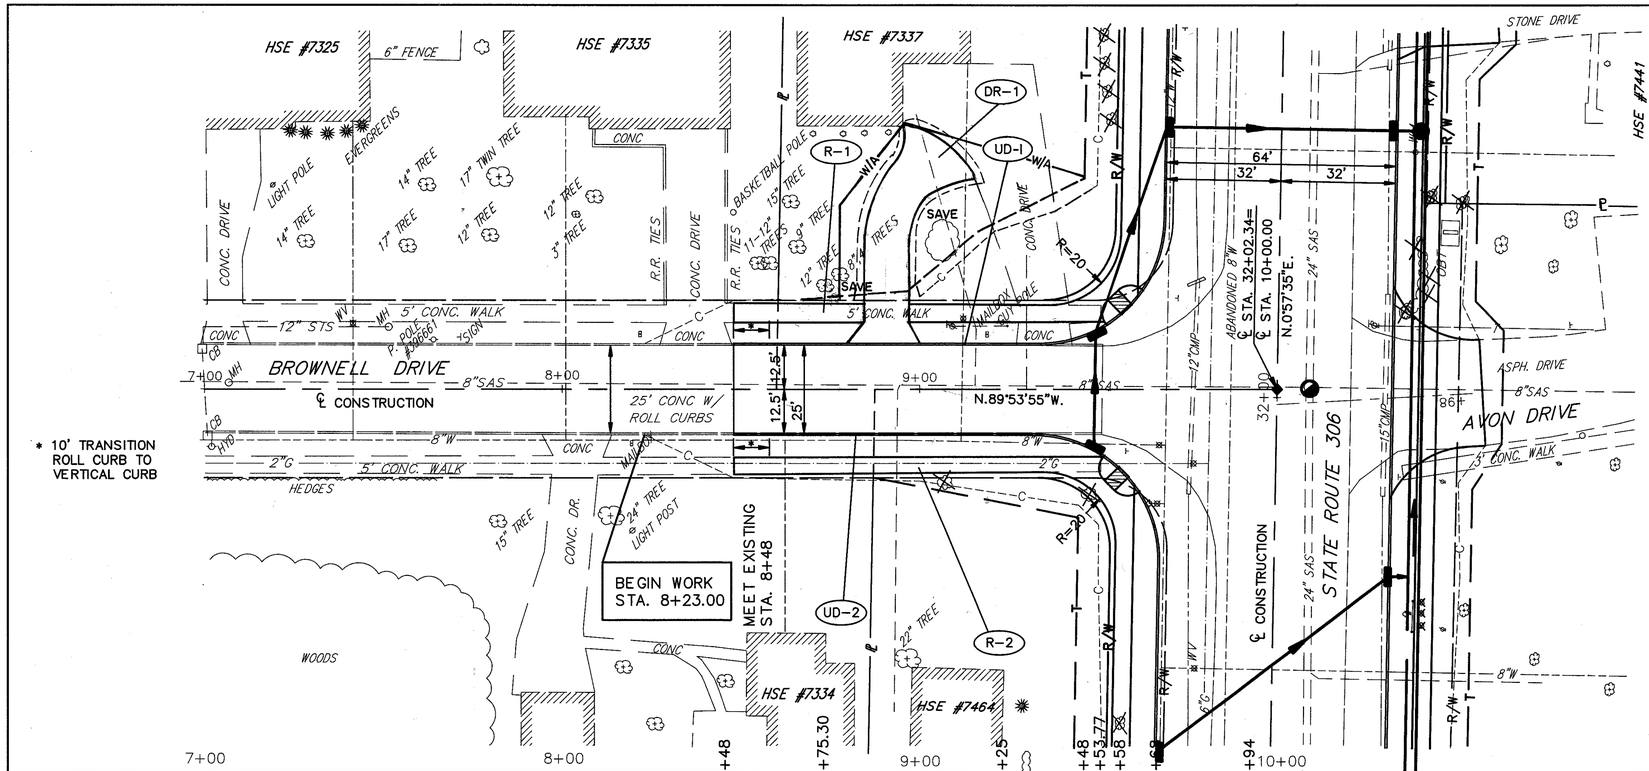

* 10' TRANSITION ROLL CURB TO VERTICAL CURB

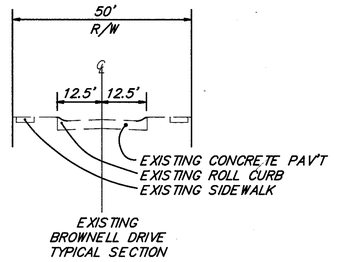

FOR TYPICAL SECTIONS SEE SHEET 8
FOR CROSS SECTIONS SEE SHEET 224
FOR MAINLINE PLAN & PROFILE SEE SHEET 90
FOR INTERSECTION DETAILS SEE SHEET 224
FOR SIGNING PLAN SEE SHEET 363-365
FOR PAVEMENT MARKING DETAILS SEE SHEET 352-353
FOR UNDERDRAIN QUANTITIES SEE SHEET 52-55
FOR DRIVEWAY PROFILES SEE SHEET 295
FOR DRIVEWAY DETAILS SEE SHEET 333-334

ROADWAY		WALK REMOVED
REF.	LOCATION	S.F.
R-1	STA. 8+48.00 TO STA. 9+51.00, LT.	515
R-2	STA. 8+48.00 TO STA. 9+51.00, RT.	515
TOTALS		1030

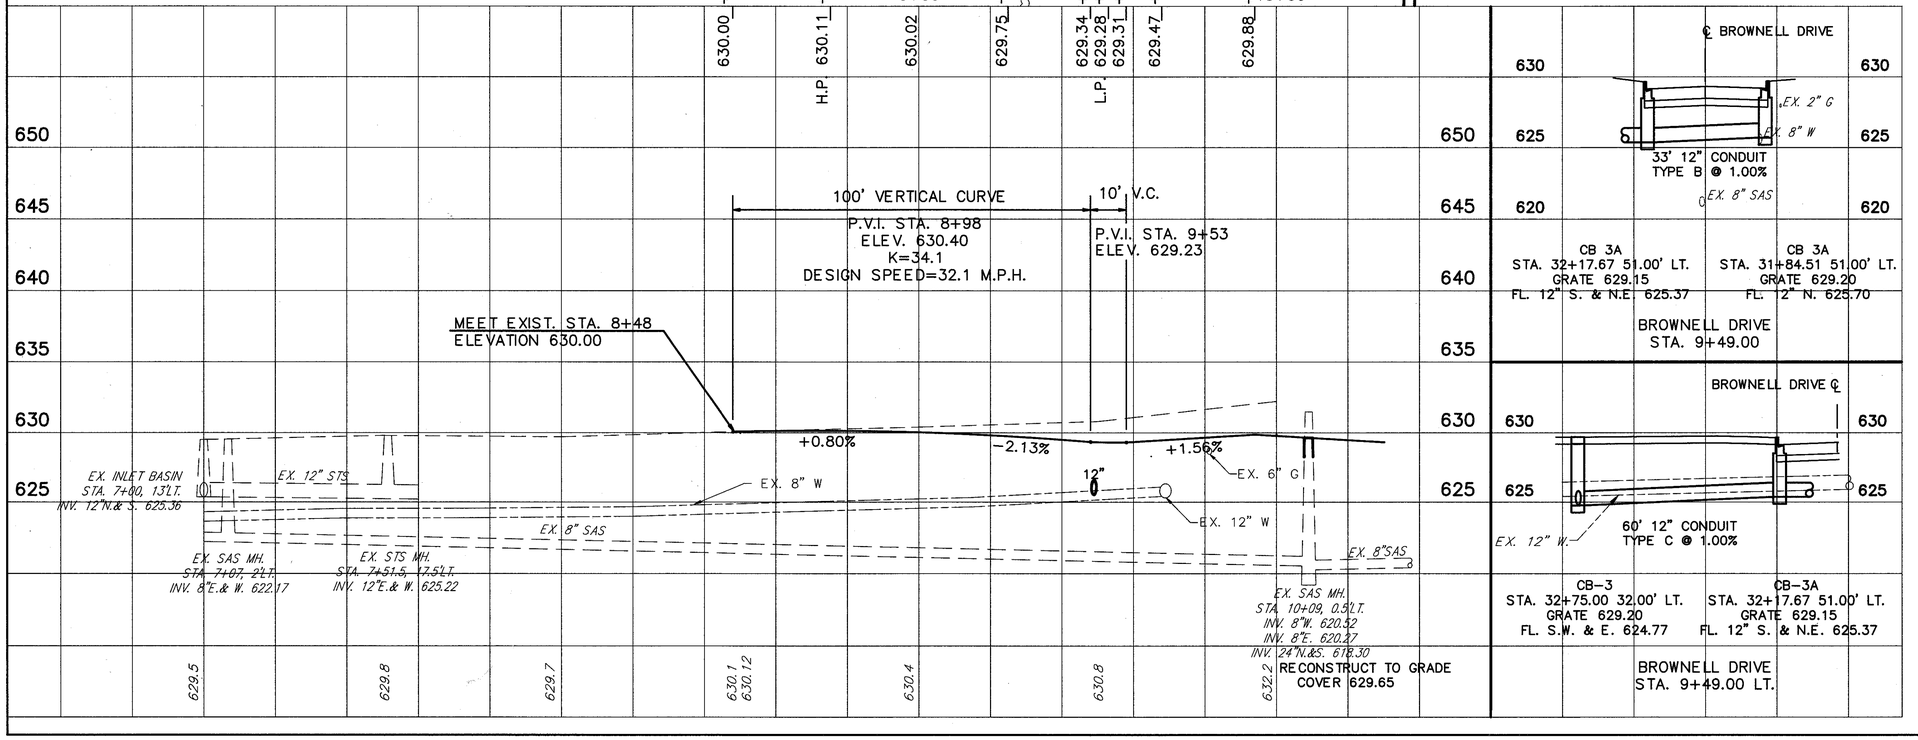

BROWNELL DRIVE STA. 7+00 TO STA. 10+00

LAK – 306 – 7.12