CALC. BY L.M.E. DATE 3-90	LAK – 306 – 7.12	OHIO	126
CHKD. BY D.J.W. DATE 4-90		FHWA REGION 5	452

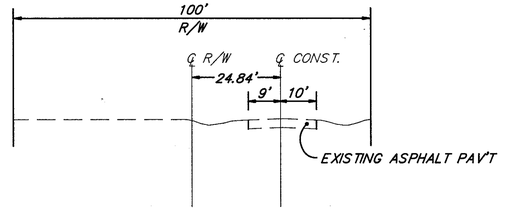

EXISTING
CULVER BOULEVARD
TYPICAL SECTION

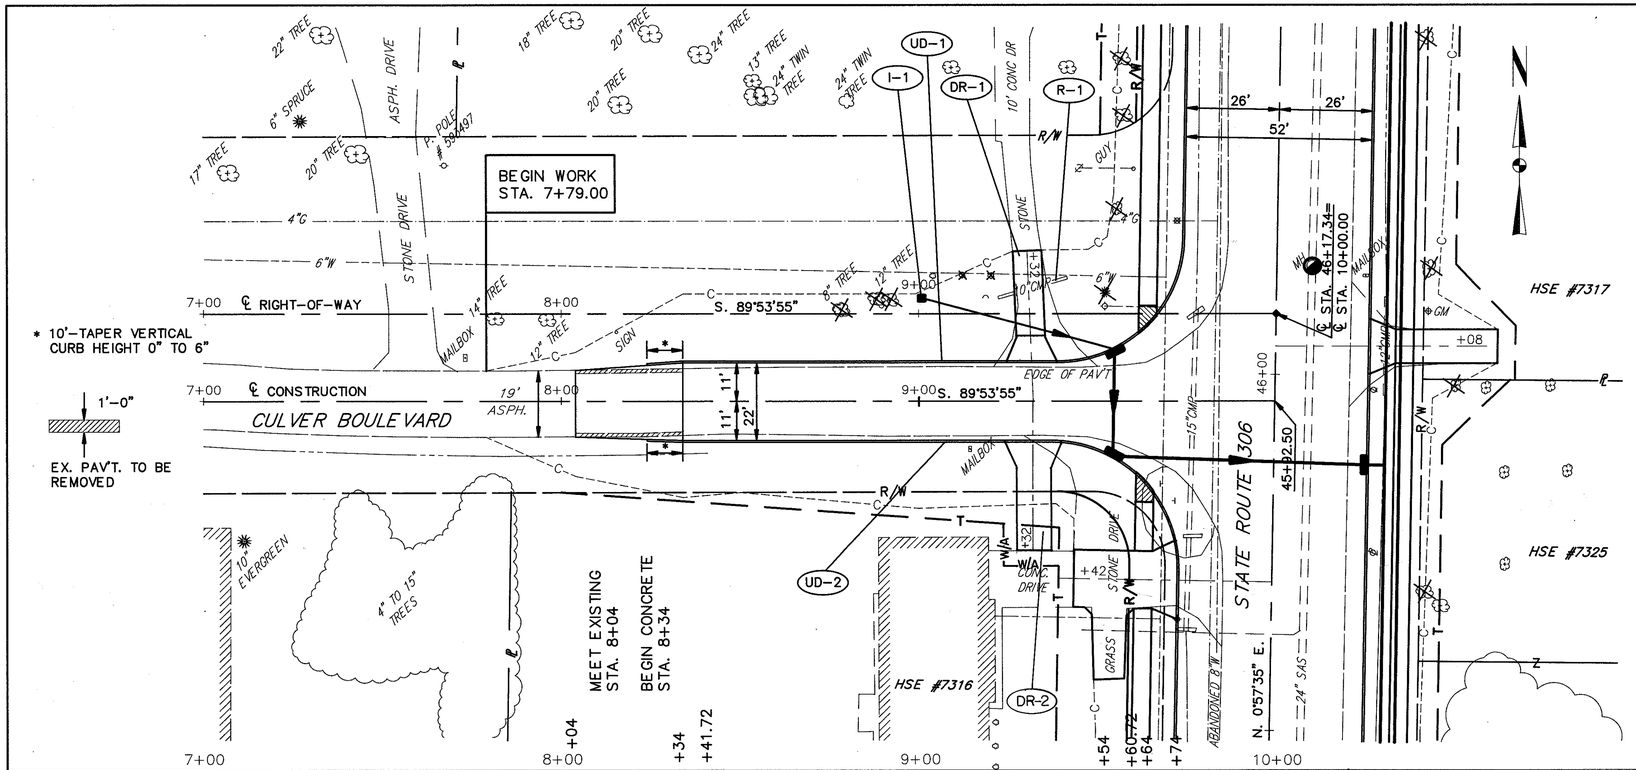

FOR TYPICAL SECTIONS SEE SHEET 7,10
FOR CROSS SECTIONS SEE SHEET 228-229
FOR MAINLINE PLAN & PROFILE SEE SHEET 93
FOR INTERSECTION DETAILS SEE SHEET 305
FOR SIGNING PLAN SEE SHEET 363-365
FOR PAVEMENT MARKING DETAILS SEE SHEET 352-353
FOR UNDERDRAIN QUANTITIES SEE SHEET 52-55
FOR DRIVEWAY PROFILES SEE SHEET 295
FOR DRIVEWAY DETAILS SEE SHEET 333-334
FOR CURB DETAILS SEE SHEET 332
FOR I-1 INLET QUANTITIES SEE SHEET 82

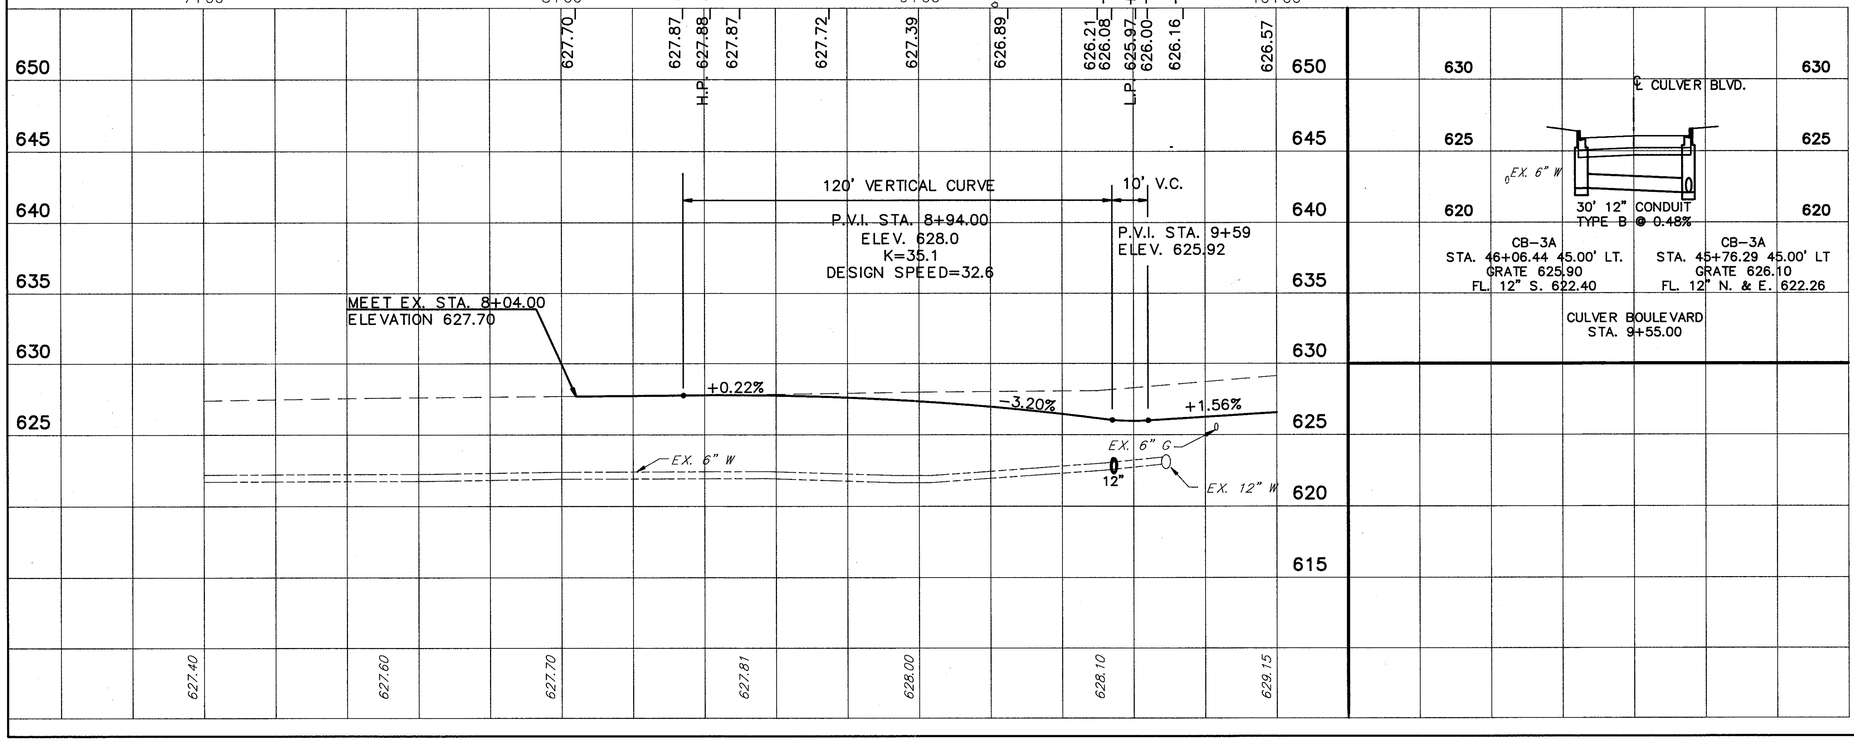

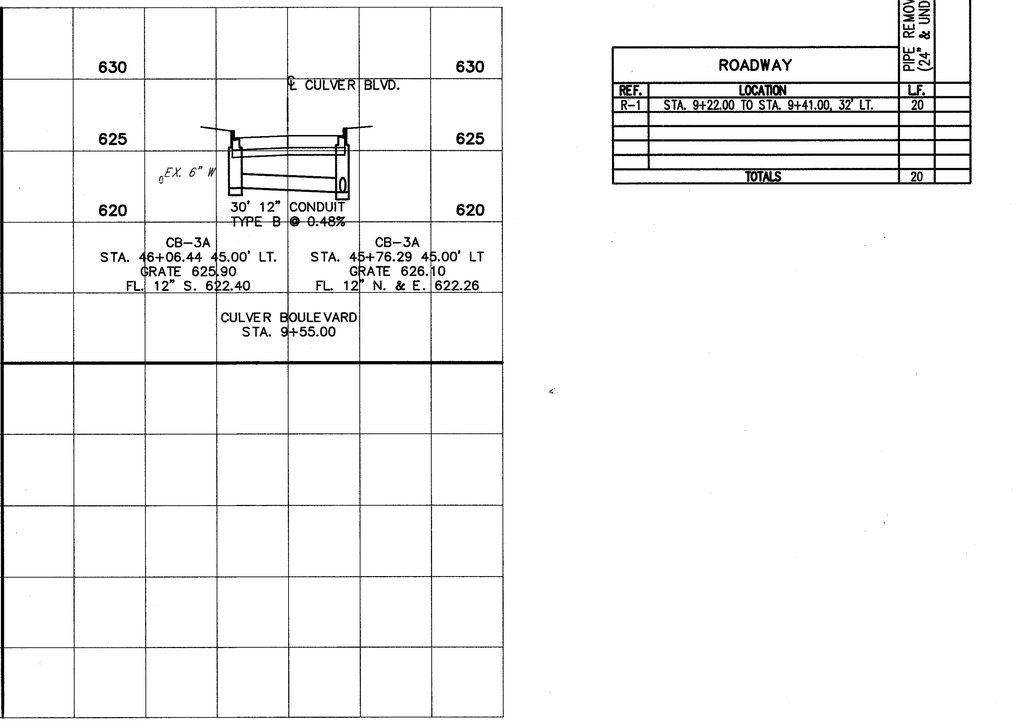

ROADWAY		PIPE REMOVED (24" & UNDER)
REF.	LOCATION	L.F.
R-1	STA. 9+22.00 TO STA. 9+41.00, 32' LT.	20
TOTALS		20

202

CULVER BOULEVARD STA. 7+00 TO STA. 10+00

LAK – 306 – 7.12