CALC. BY		LAK – 306 – 7.12	OHIO	128
DATE			FHWA REGION 5	452
CHKD. BY				
DATE				

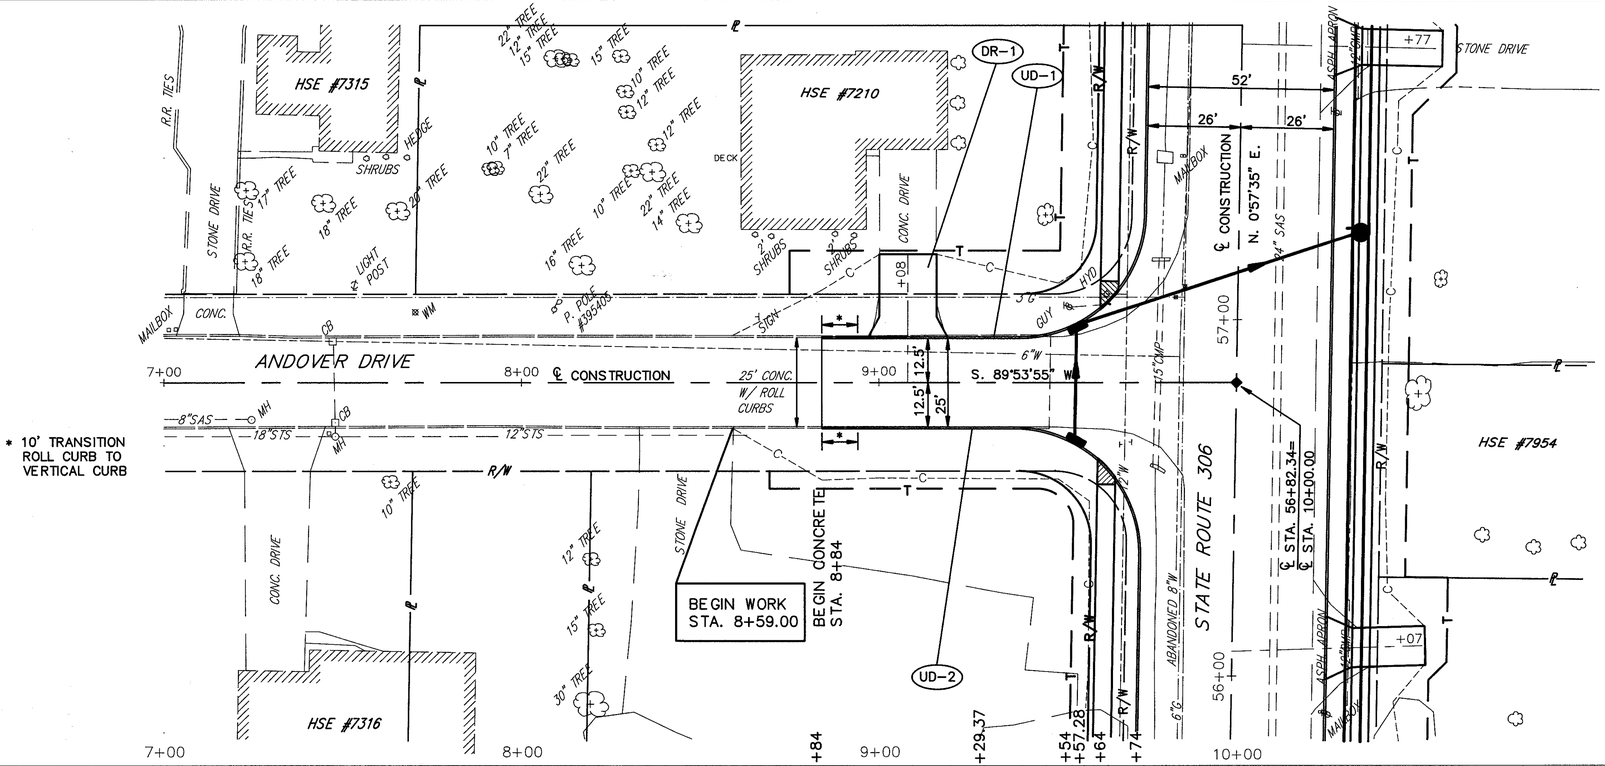

* 10' TRANSITION ROLL CURB TO VERTICAL CURB

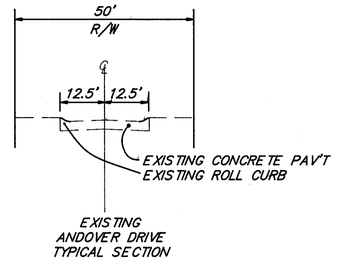

FOR TYPICAL SECTIONS SEE SHEET 7,10
FOR CROSS SECTIONS SEE SHEET 232
FOR MAINLINE PLAN & PROFILE SEE SHEET 96
FOR INTERSECTION DETAILS SEE SHEET 306
FOR SIGNING PLAN SEE SHEET 363-365
FOR PAVEMENT MARKING DETAILS SEE SHEET 352-353
FOR UNDERDRAIN QUANTITIES SEE SHEET 52-55
FOR DRIVEWAY PROFILES SEE SHEET 296
FOR DRIVEWAY DETAILS SEE SHEET 333-334

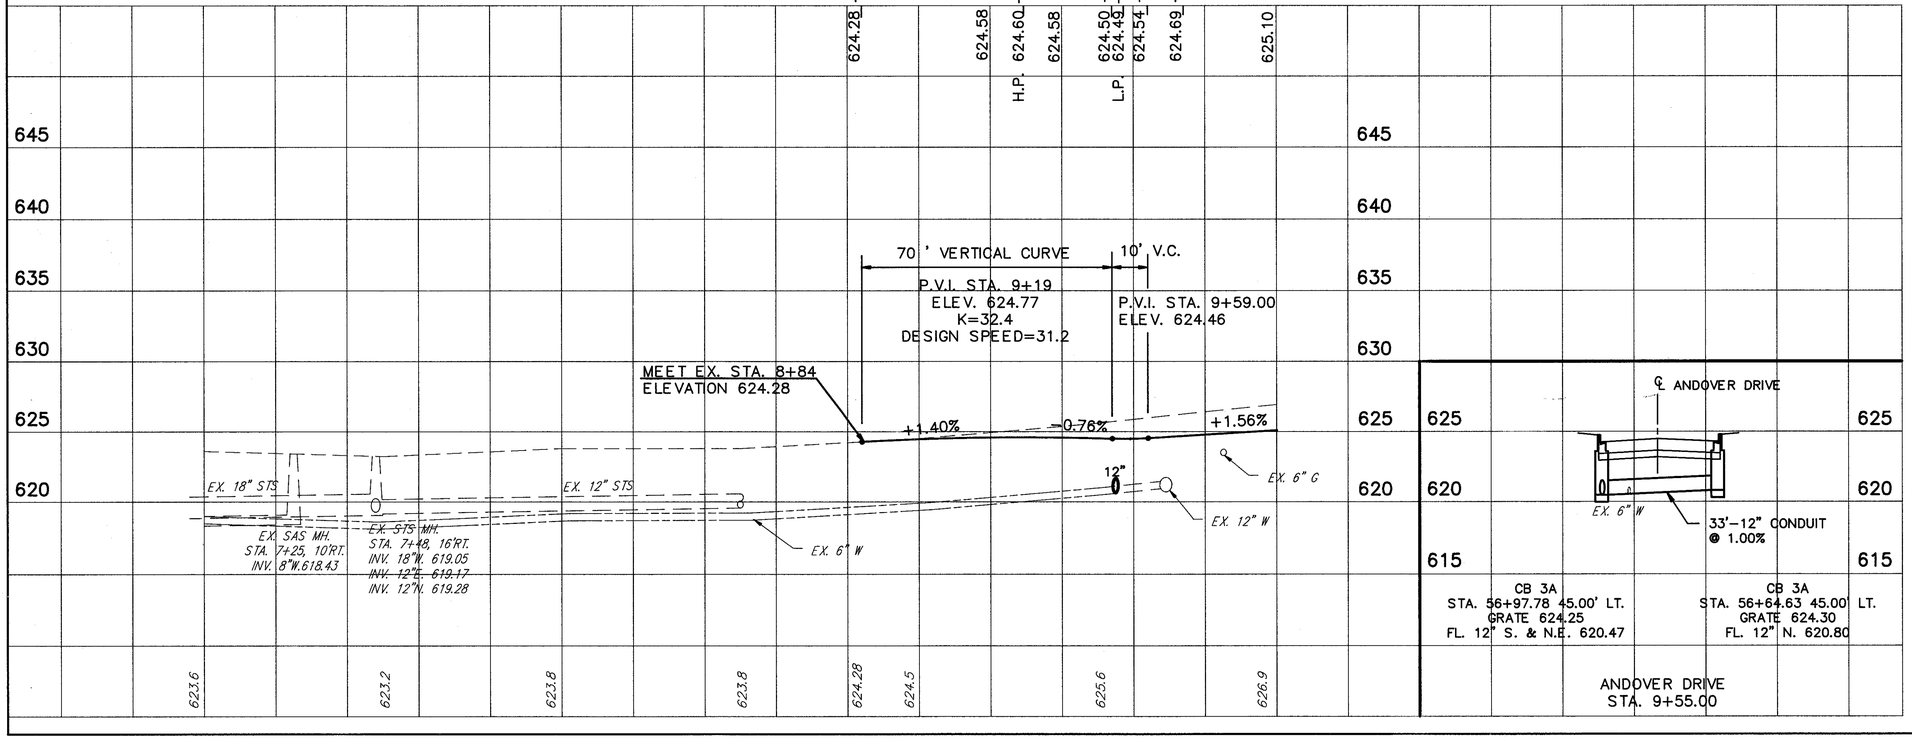

ANDOVER DRIVE STA. 7+00 TO STA. 10+00

LAK – 306 – 7.12