CALC. BY L.M.E. DATE 3-90
CHKD. BY D.J.W. DATE 4-90

LAK – 306 – 7.12

OHIO
FHWA REGION 5

130
452

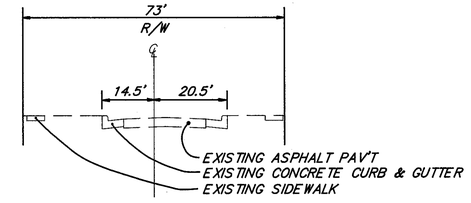

EXISTING
OHIO STREET
TYPICAL SECTION

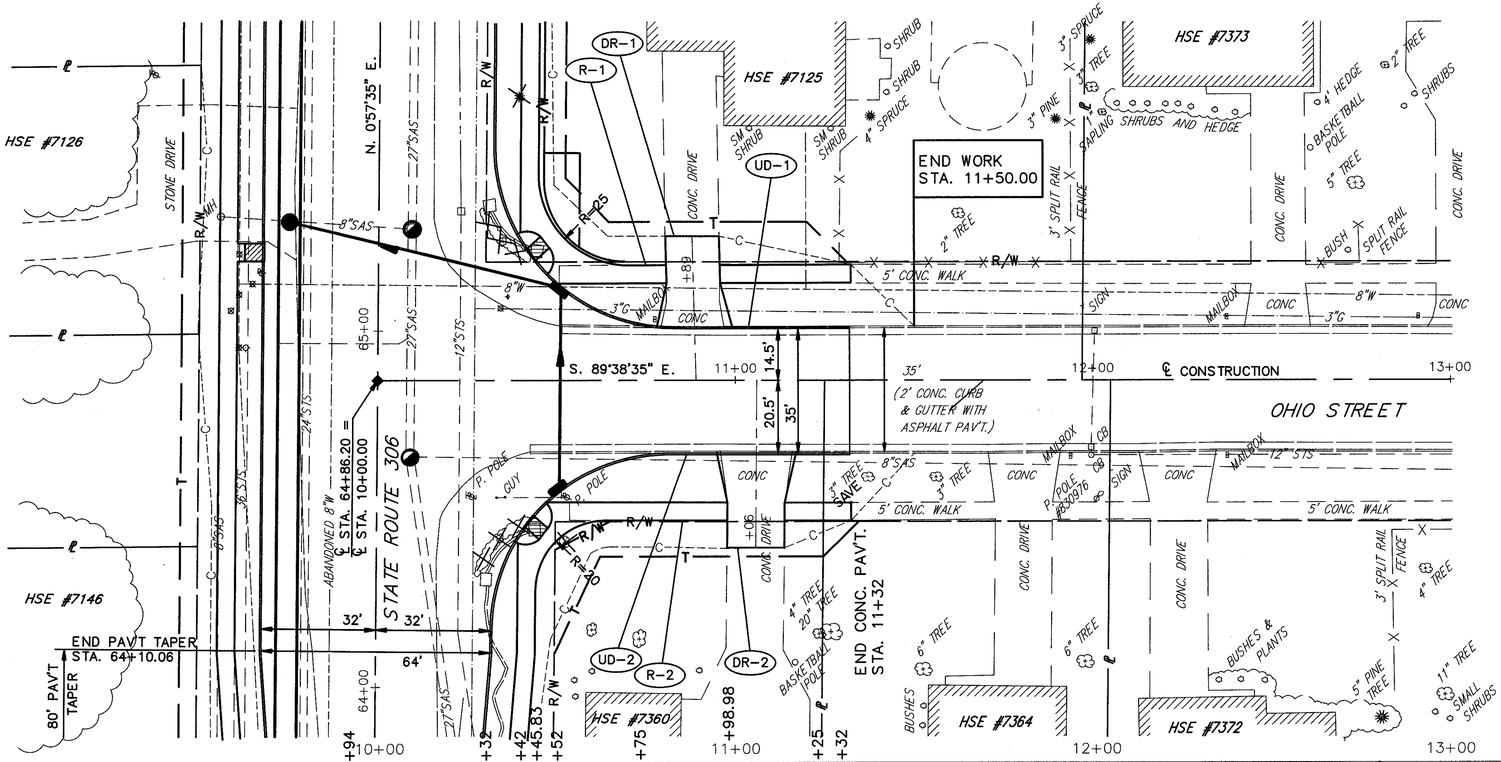

FOR TYPICAL SECTIONS SEE SHEET 8
FOR CROSS SECTIONS SEE SHEET 235
FOR MAINLINE PLAN & PROFILE SEE SHEET 98
FOR INTERSECTION DETAILS SEE SHEET 307
FOR SIGNING PLAN SEE SHEET 363-365
FOR PAVEMENT MARKING DETAILS SEE SHEET 352-353
FOR UNDERDRAIN QUANTITIES SEE SHEET 52-55
FOR DRIVEWAY PROFILES SEE SHEET 296
FOR DRIVEWAY DETAILS SEE SHEET 333-334
FOR SIGNAL PLANS SEE SHEET 340

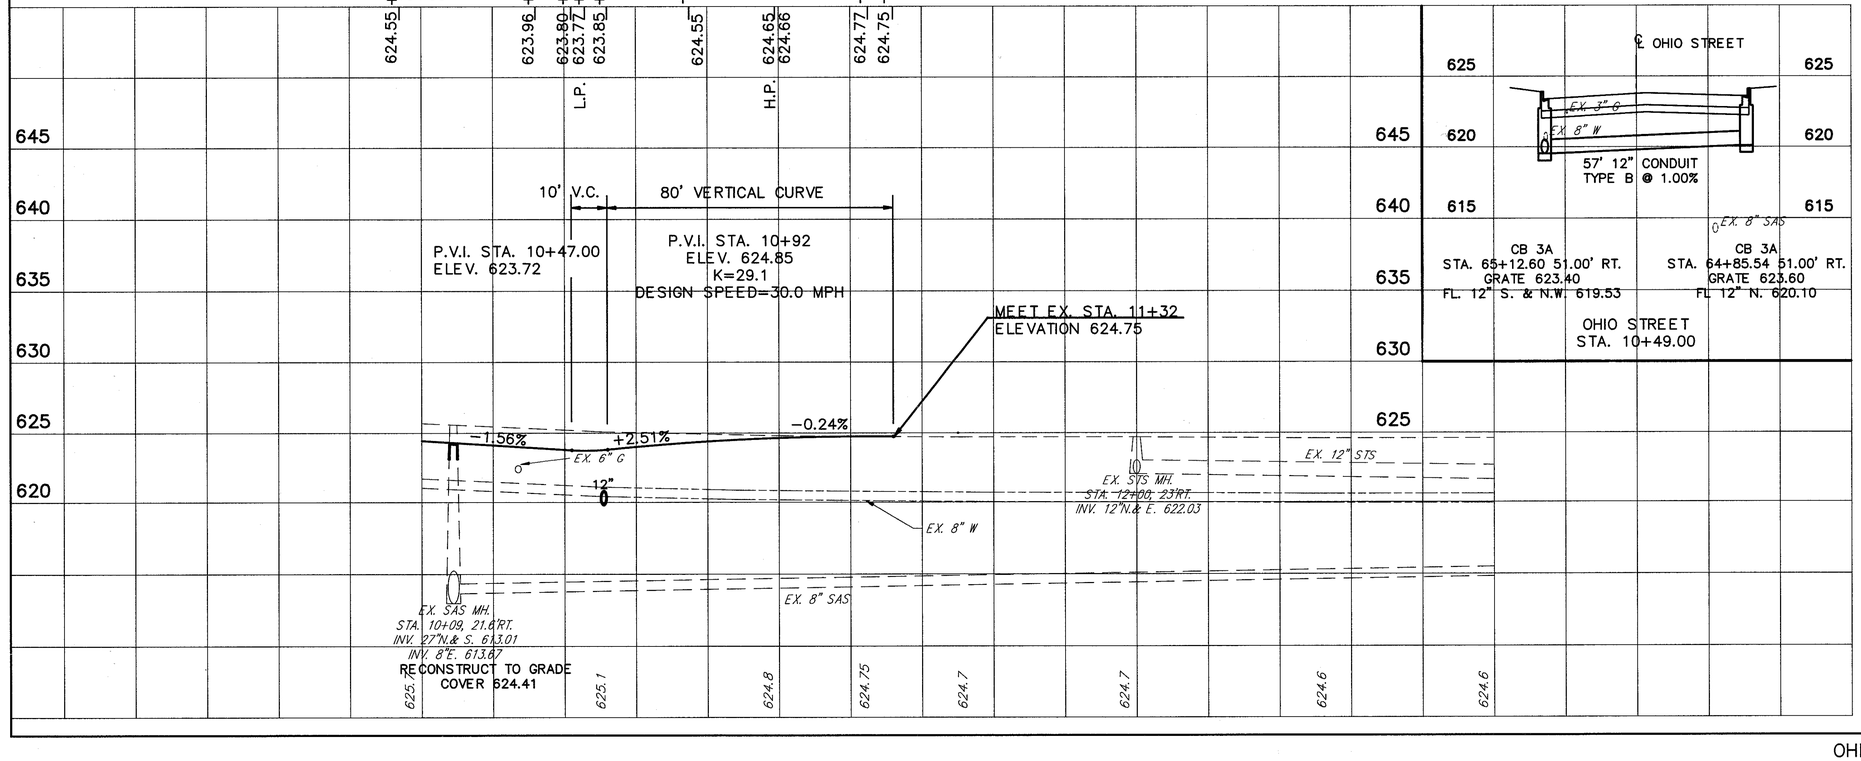

ROADWAY		WALK REMOVED	
REF.	LOCATION	S.F.	202
R-1	STA. 10+50.00 TO STA. 11+32.00, LT.	330	
R-2	STA. 10+54.00 TO STA. 11+32.00, RT.	315	
TOTALS		645	

LAK – 306 – 7.12

OHIO STREET STA. 10+00 TO STA. 13+00