CALC. BY L.M.E. DATE 3-90	LAK – 306 – 7.12	OHIO	132
CHKD. BY D.J.W. DATE 4-90		FHWA REGION 5	452

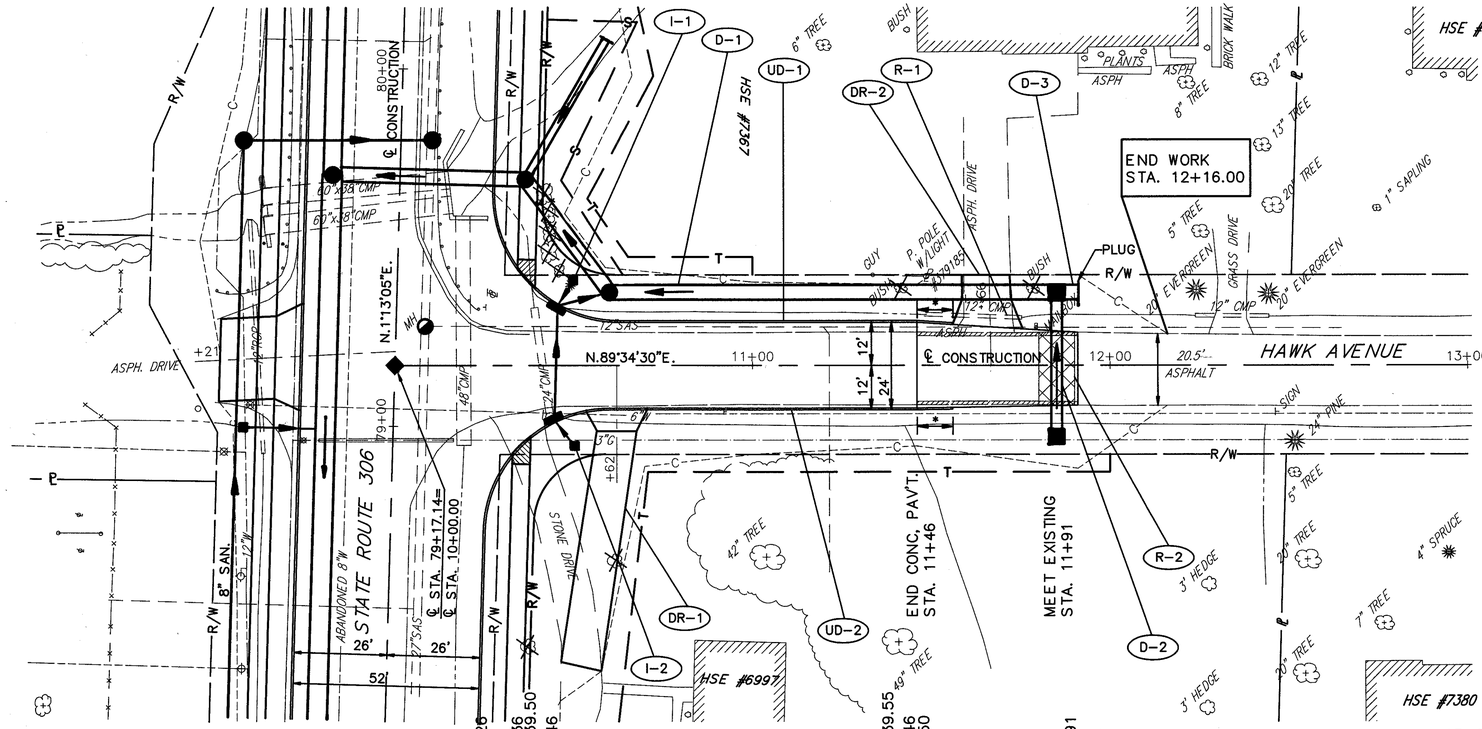

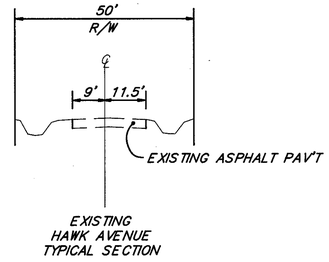

1'–0"
EX. PAV'T. TO BE REMOVED

* 10'–TAPER VERTICAL CURB HEIGHT 6" TO 0"

PAVEMENT REPLACEMENT SEE DETAIL SHEET NO. 332

FOR TYPICAL SECTIONS SEE SHEET 9
FOR CROSS SECTIONS SEE SHEET 237-238
FOR MAINLINE PLAN & PROFILE SEE SHEET 102
FOR INTERSECTION DETAILS SEE SHEET 308
FOR SIGNING PLAN SEE SHEET 363-365
FOR PAVEMENT MARKING DETAILS SEE SHEET 352-353
FOR UNDERDRAIN QUANTITIES SEE SHEET 52-55
FOR DRIVEWAY PROFILES SEE SHEET 297
FOR DRIVEWAY DETAILS SEE SHEET 333-334
FOR CURB DETAILS SEE SHEET 332
FOR PAVEMENT REPLACEMENT DETAILS SEE SHEET 332
FOR I-1 INLET QUANTITIES SEE SHEET 82

ROADWAY

REF.	LOCATION	LF.	PIPE REMOVED (24" & UNDER)	202	6" BITUMINOUS AGGREGATE BASE AC-20 CU.YD.	4" AGGREGATE BASE AS PER PLAN CU.YD.	6" SUBBASE, TYPE II AS PER PLAN CU.YD.	301 304 310
R-1	STA. 11+48.00 TO STA. 11+75.00, 14' LT.	27						
R-2	STA. 11+80.00 TO STA. 11+90.00 LT. & RT.				3.3	2.2	3.3	
	TOTALS	27			3.3	2.2	3.3	

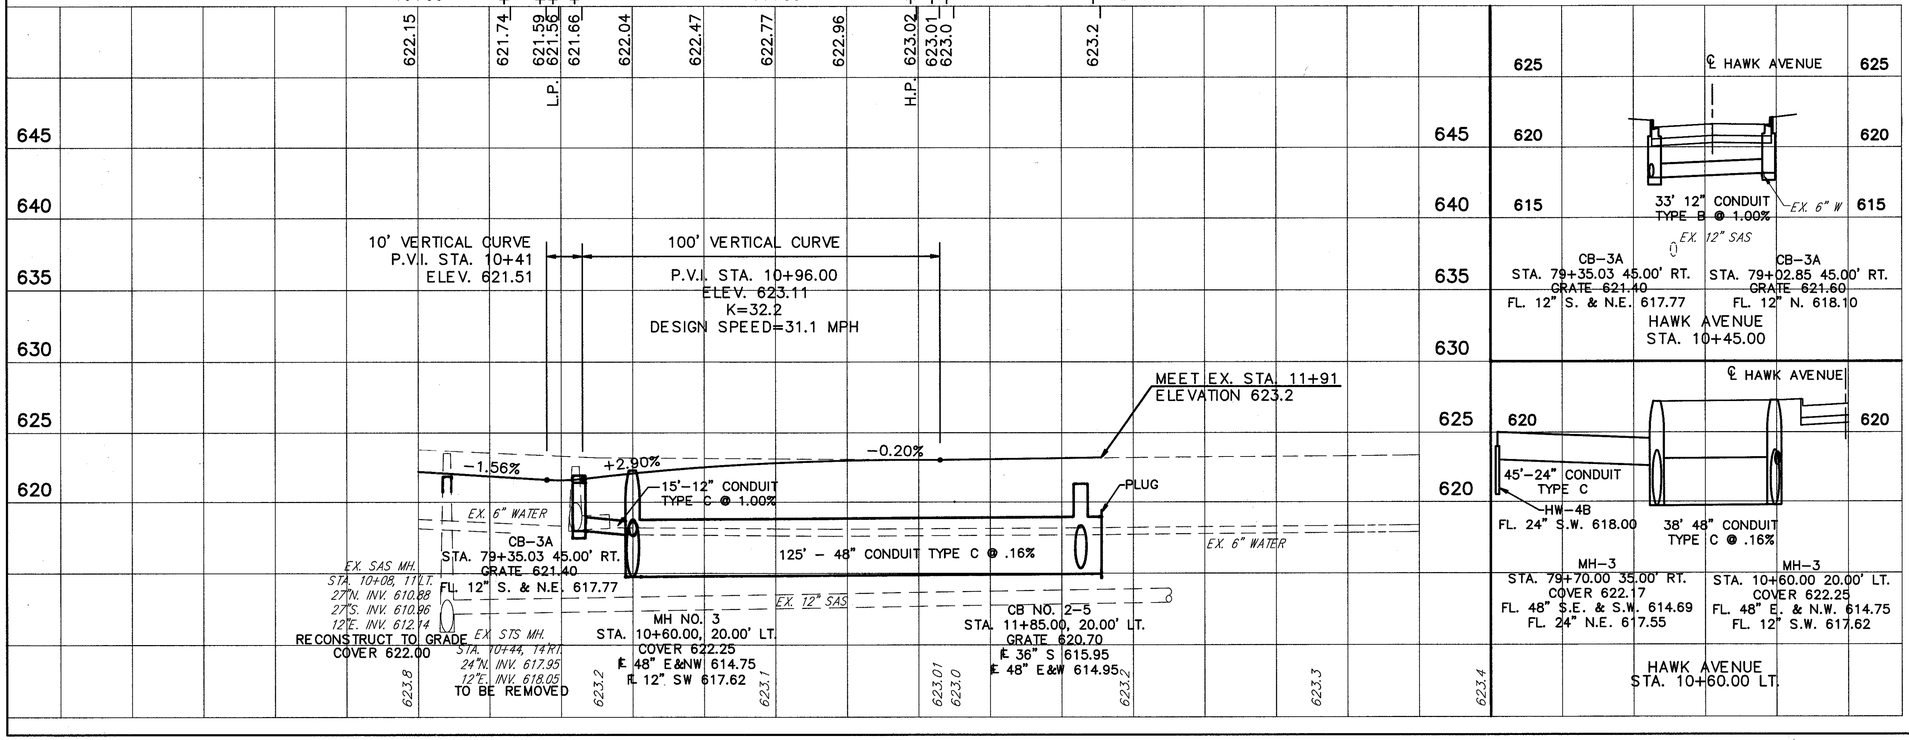

| | | | | | |