CALC. BY L.M.E. DATE 3-90
CHKD. BY D.J.W. DATE 4-90

LAK – 306 – 7.12

OHIO
FHWA REGION 5

135
452

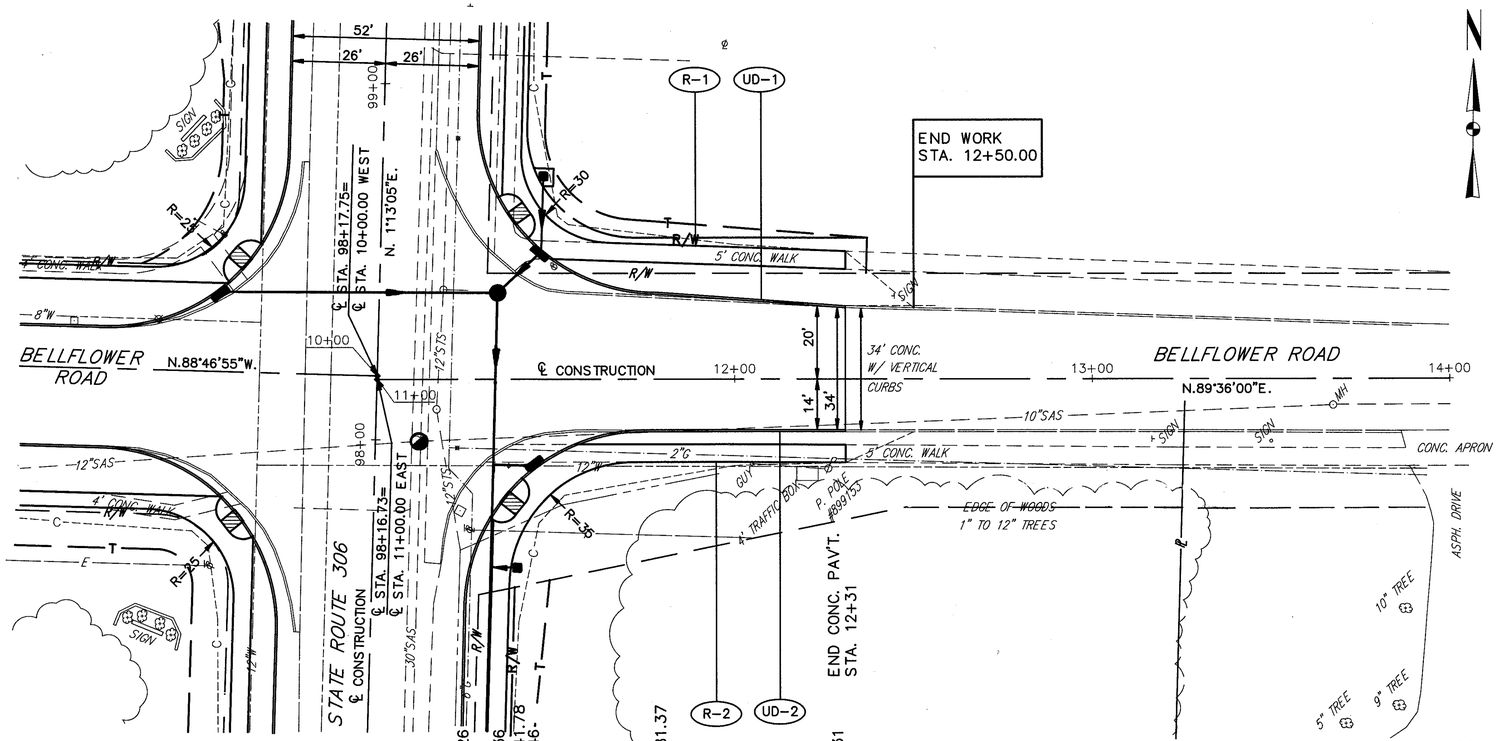

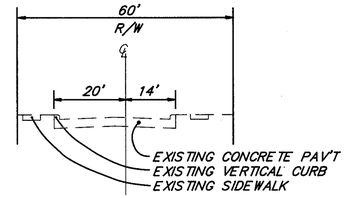

EXISTING
BELLFLOWER ROAD – EAST
TYPICAL SECTION

FOR TYPICAL SECTIONS SEE SHEET 11
FOR CROSS SECTIONS SEE SHEET 242
FOR MAINLINE PLAN & PROFILE SEE SHEET 107
FOR INTERSECTION DETAILS SEE SHEET 309
FOR SIGNING PLAN SEE SHEET 363-365
FOR PAVEMENT MARKING DETAILS SEE SHEET 352-353
FOR UNDERDRAIN QUANTITIES SEE SHEET 52-55
FOR SIGNAL PLANS SEE SHEET 344

ROADWAY		WALK REMOVED
REF.	LOCATION	S.F.
R-1	STA. 11+37.00 TO STA. 12+31.00, LT.	491
R-2	STA. 11+30.00 TO STA. 12+31.00, RT.	485
TOTALS		976

202

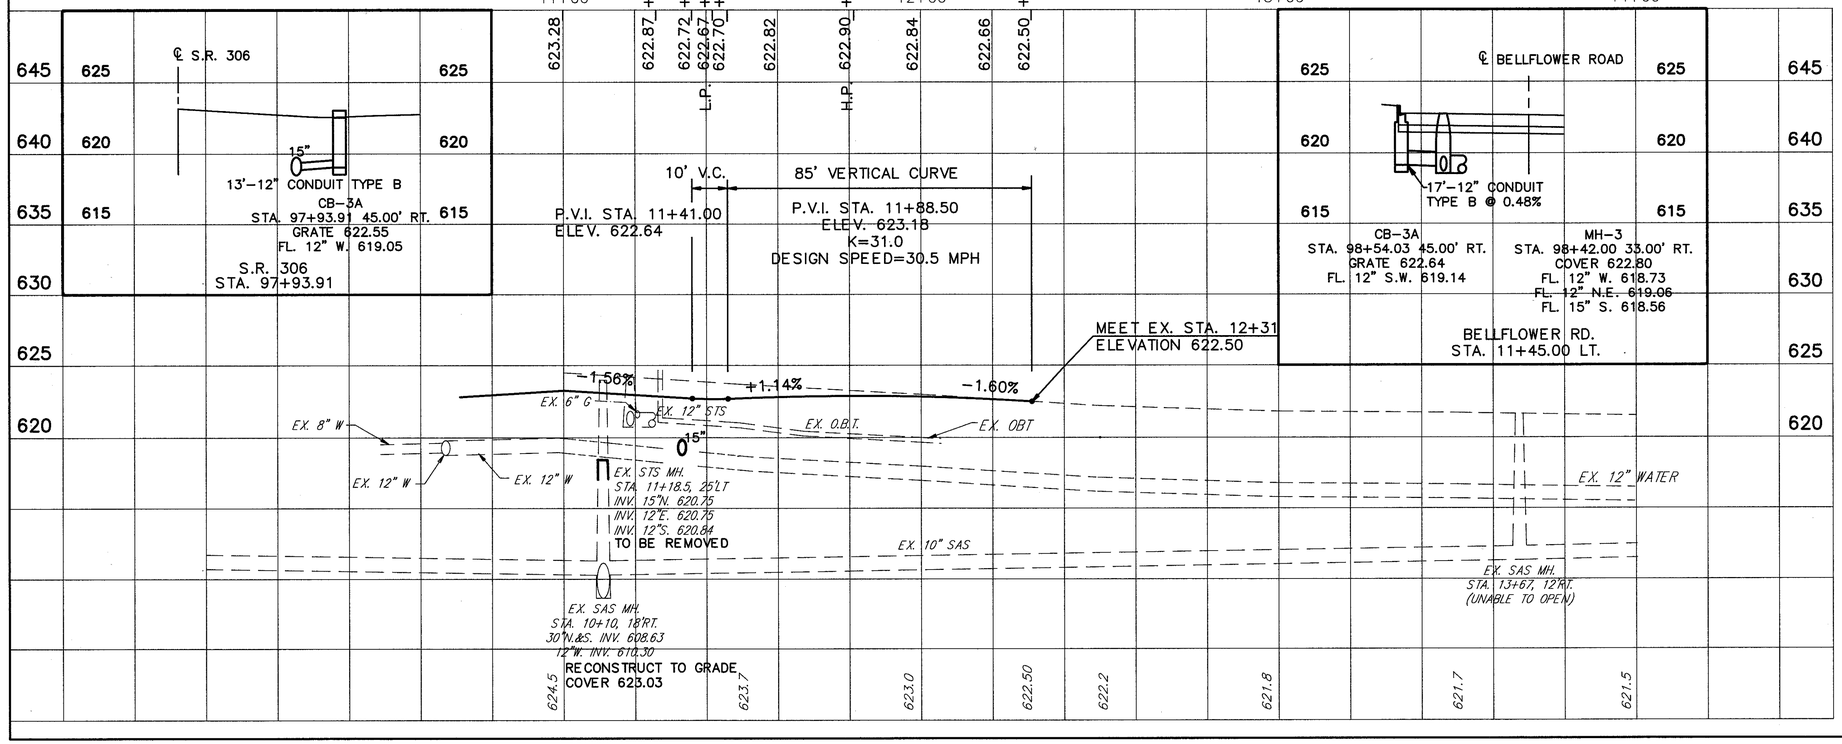

BELLFLOWER ROAD STA. 11+00 TO STA. 14+00

LAK – 306 – 7.12