CALC. BY _____ DATE _____
CHKD. BY _____ DATE _____

LAK – 306 – 7.12

OHIO
FHWA REGION 5

137
452

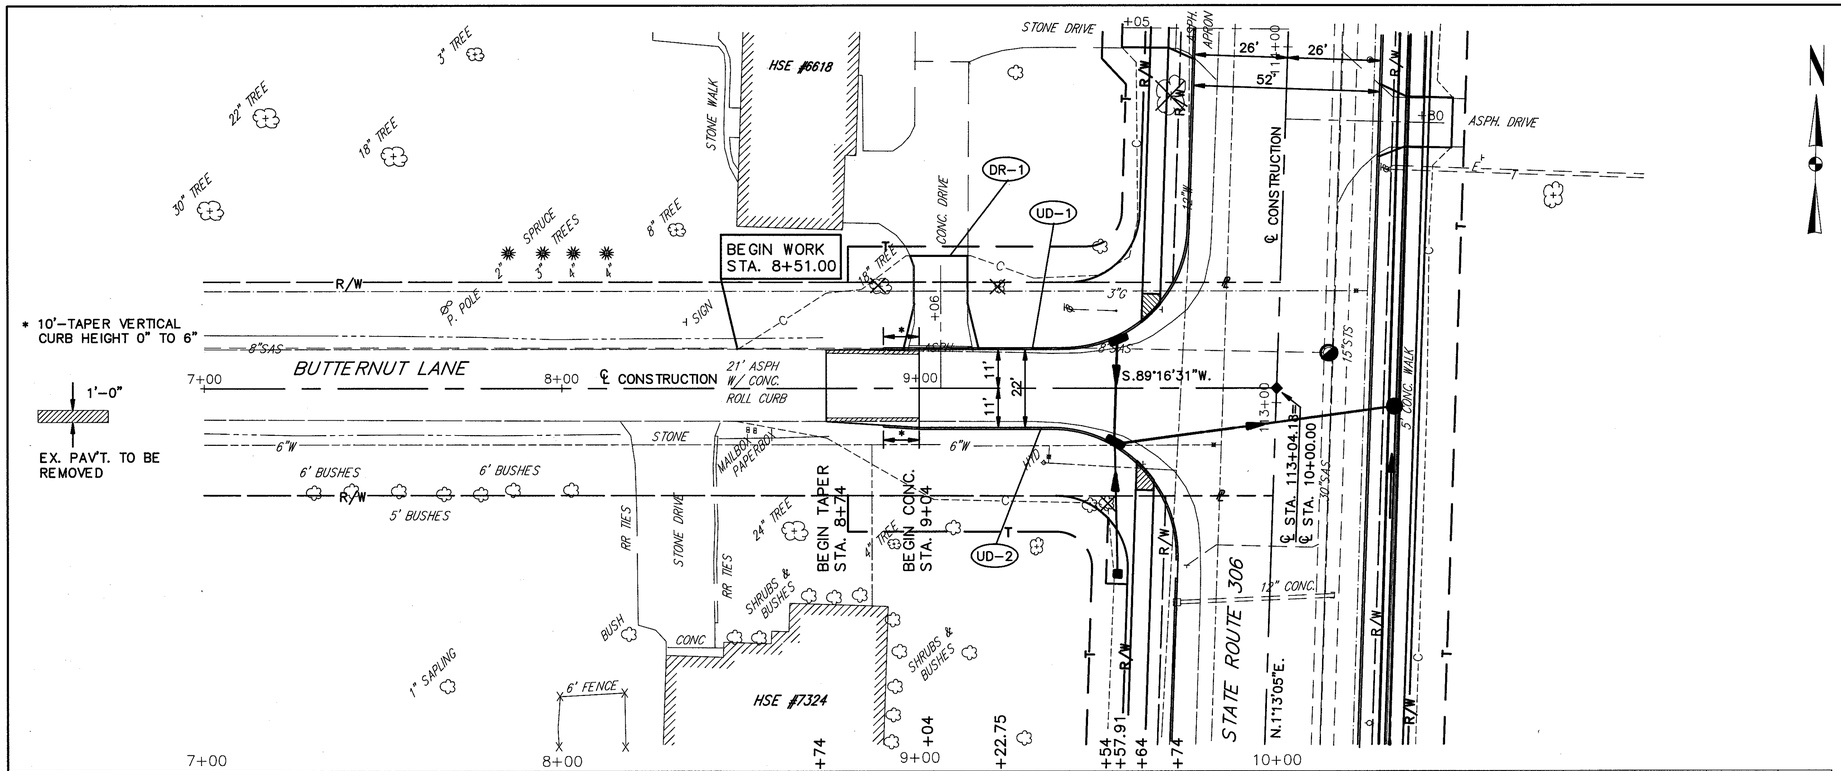

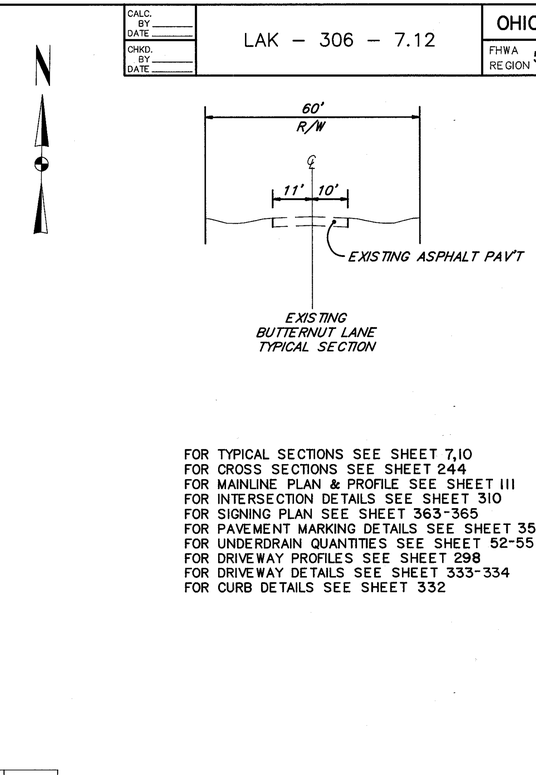

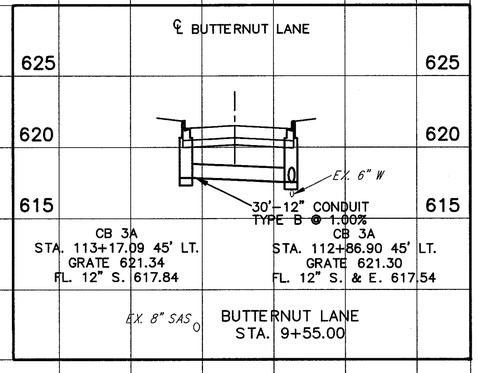

FOR TYPICAL SECTIONS SEE SHEET 7,10
FOR CROSS SECTIONS SEE SHEET 244
FOR MAINLINE PLAN & PROFILE SEE SHEET 111
FOR INTERSECTION DETAILS SEE SHEET 310
FOR SIGNING PLAN SEE SHEET 363-365
FOR PAVEMENT MARKING DETAILS SEE SHEET 352-353
FOR UNDERDRAIN QUANTITIES SEE SHEET 52-55
FOR DRIVEWAY PROFILES SEE SHEET 298
FOR DRIVEWAY DETAILS SEE SHEET 333-334
FOR CURB DETAILS SEE SHEET 332

LAK – 306 – 7.12

BUTTERNUT LANE STA. 7+00 TO STA. 13+00