CALC. BY L.M.E. DATE 3-90	LAK – 306 – 7.12	OHIO
CHKD. BY D.J.W. DATE 4-90		FHWA REGION 5

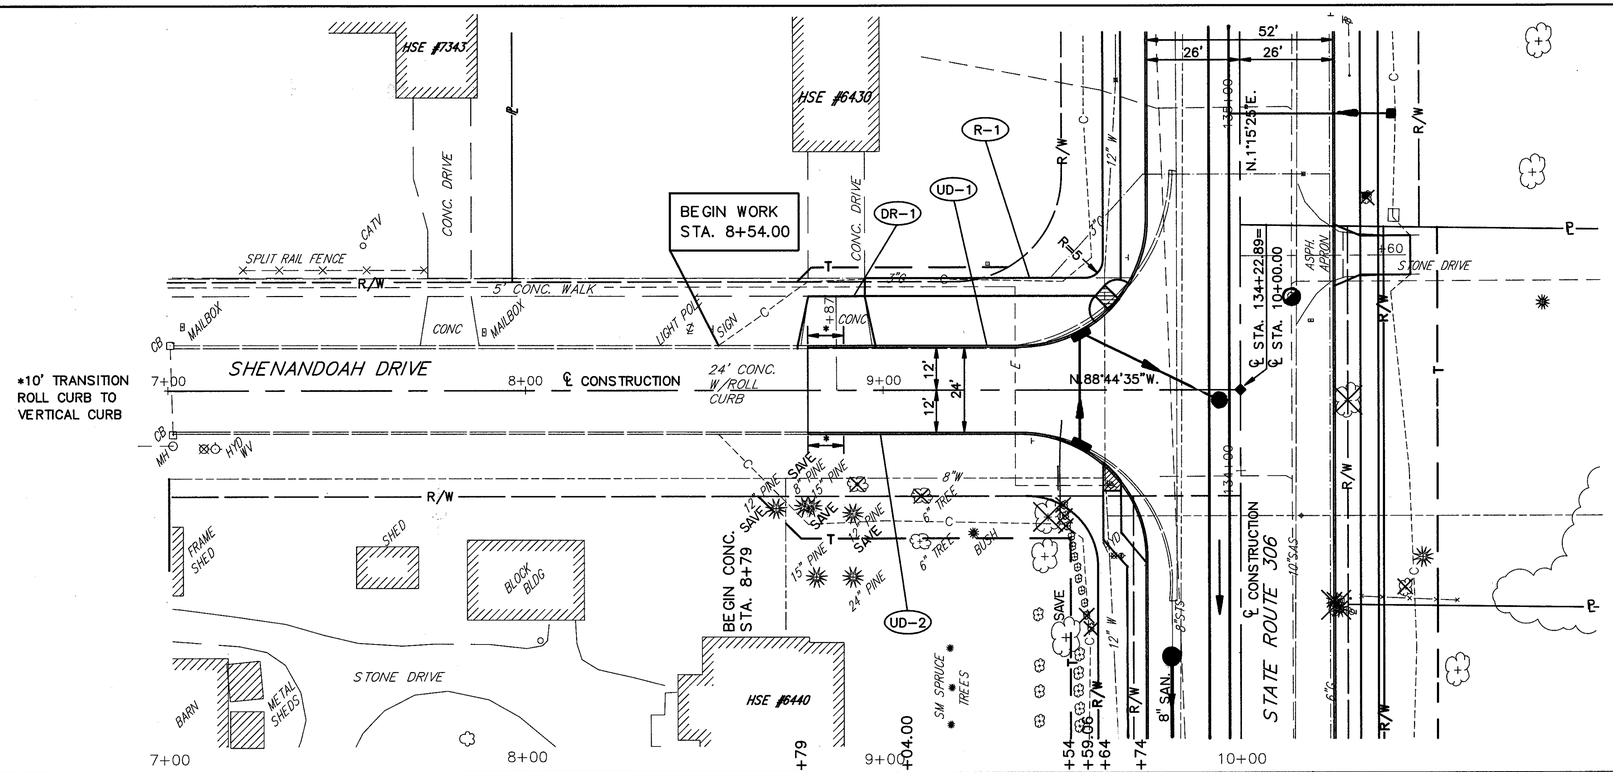

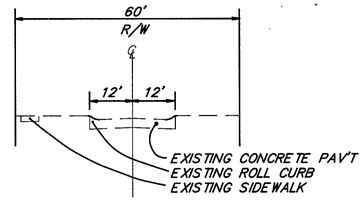

EXISTING
SHENANDOAH DRIVE
TYPICAL SECTION

FOR TYPICAL SECTIONS SEE SHEET 8
FOR CROSS SECTIONS SEE SHEET 249
FOR MAINLINE PLAN & PROFILE SEE SHEET 116
FOR INTERSECTION DETAILS SEE SHEET 312
FOR SIGNING PLAN SEE SHEET 363-365
FOR PAVEMENT MARKING DETAILS SEE SHEET 352-353
FOR UNDERDRAIN QUANTITIES SEE SHEET 52-55
FOR DRIVEWAY PROFILES SEE SHEET
FOR DRIVEWAY DETAILS SEE SHEET 333-334

ROADWAY			202 WALK REMOVED	
REF.	LOCATION	S.F.		
R-1	STA. 8+95.00 TO STA. 9+70.00, LT.	360		
	TOTALS	360		

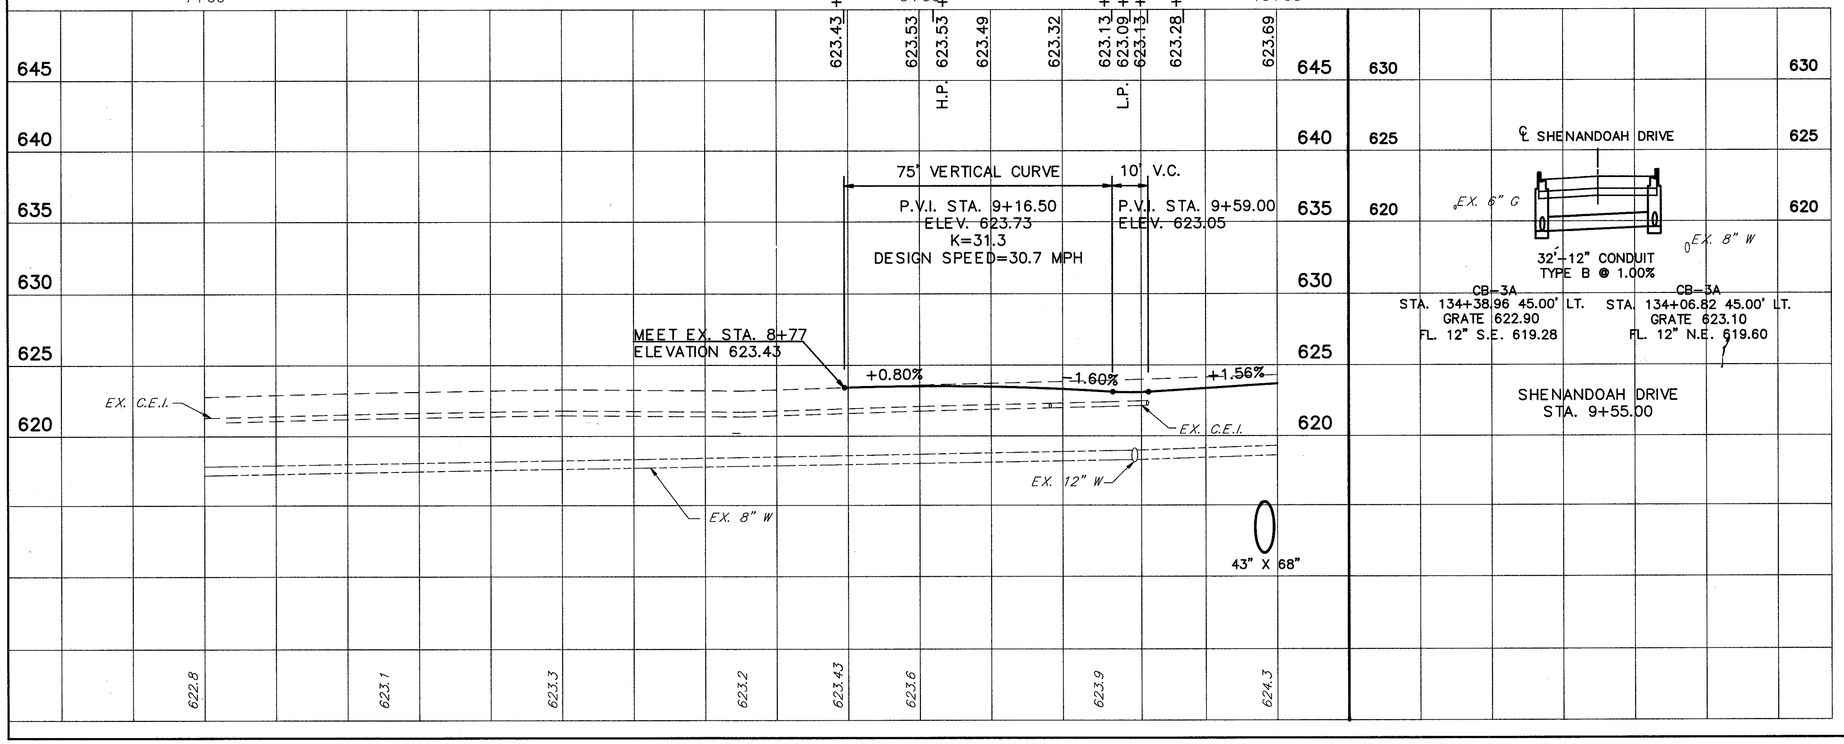

SHENANDOAH DRIVE STA. 7+00 TO STA. 10+00

LAK – 306 – 7.12