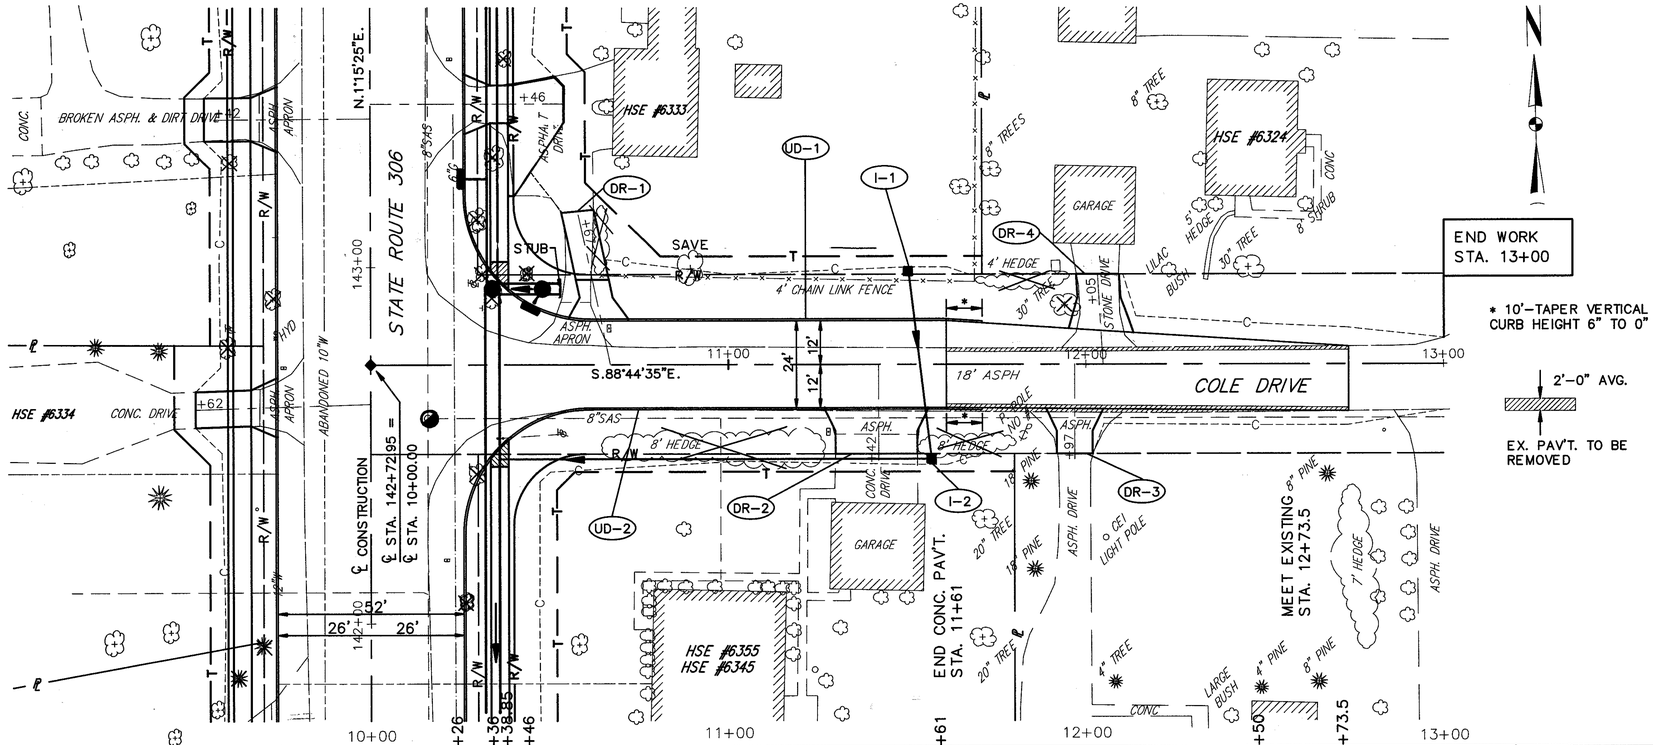


* 10'–TAPER VERTICAL CURB HEIGHT 6" TO 0"

2'–0" AVG.

EX. PAV'T. TO BE REMOVED

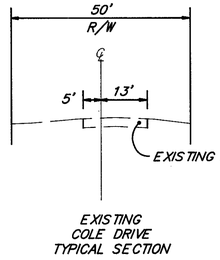


EXISTING COLE DRIVE TYPICAL SECTION

FOR TYPICAL SECTIONS SEE SHEET 7,10
FOR CROSS SECTIONS SEE SHEET 251-252
FOR MAINLINE PLAN & PROFILE SEE SHEET 118
FOR INTERSECTION DETAILS SEE SHEET 313
FOR SIGNING PLAN SEE SHEET 363-365
FOR PAVEMENT MARKING DETAILS SEE SHEET 352-353
FOR UNDERDRAIN QUANTITIES SEE SHEET 52-55
FOR DRIVEWAY PROFILES SEE SHEET 299
FOR DRIVEWAY DETAILS SEE SHEET 333-334
FOR CURB DETAILS SEE SHEET 332
FOR I-1 INLET QUANTITIES SEE SHEET 82

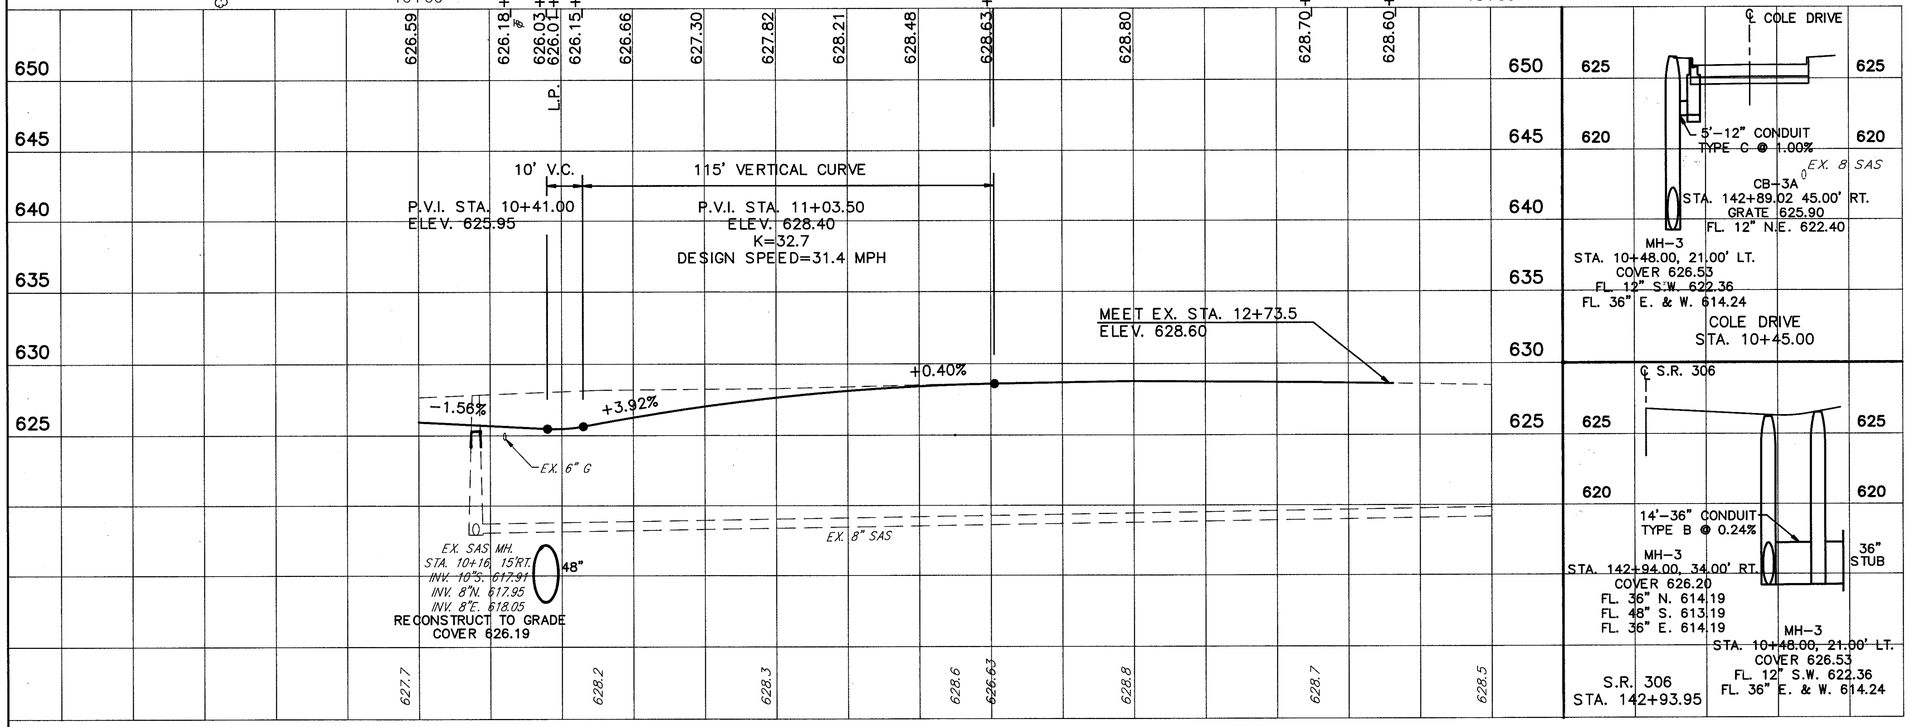





COLE DRIVE STA. 10+00 TO STA. 13+00