CALC. BY / DATE	LAK – 306 – 7.12	OHIO	144 / 452
CHKD. BY / DATE		FHWA REGION 5	

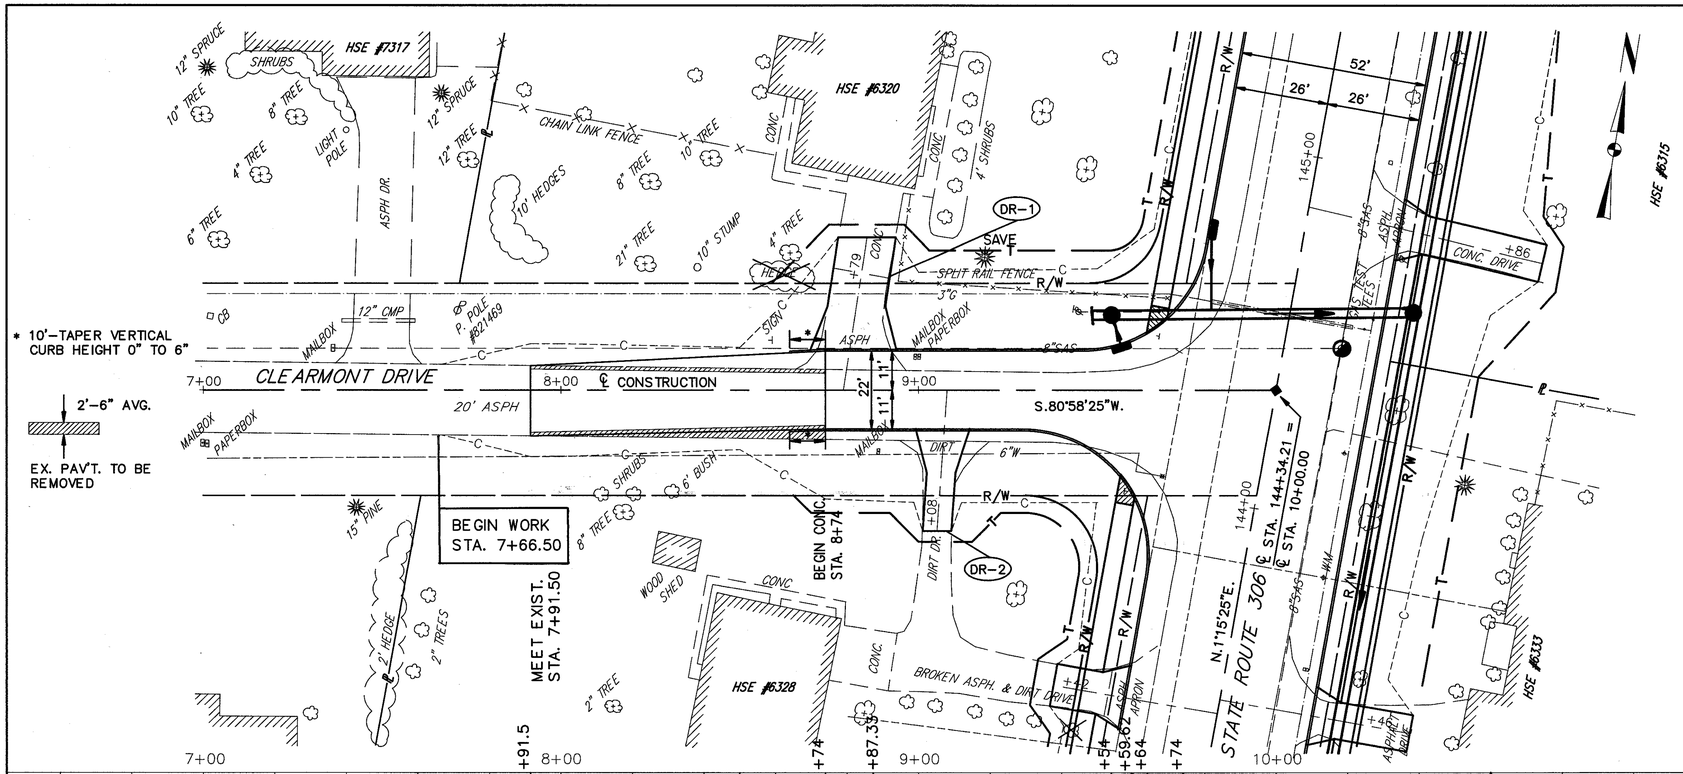

* 10'–TAPER VERTICAL CURB HEIGHT 0" TO 6"

2'–6" AVG.

EX. PAV'T. TO BE REMOVED

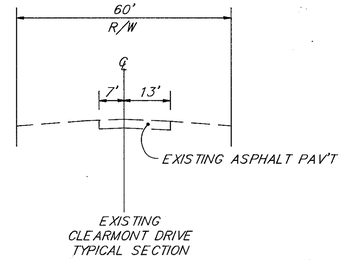

EXISTING CLEARMONT DRIVE TYPICAL SECTION

FOR TYPICAL SECTIONS SEE SHEET 7,10
FOR CROSS SECTIONS SEE SHEET 253-254
FOR MAINLINE PLAN & PROFILE SEE SHEET 118
FOR INTERSECTION DETAILS SEE SHEET 313
FOR SIGNING PLAN SEE SHEET 363-365
FOR PAVEMENT MARKING DETAILS SEE SHEET 352-353
FOR UNDERDRAIN QUANTITIES SEE SHEET 52-55
FOR DRIVEWAY PROFILES SEE SHEET 300
FOR DRIVEWAY DETAILS SEE SHEET 333-334
FOR CURB DETAILS SEE SHEET 332

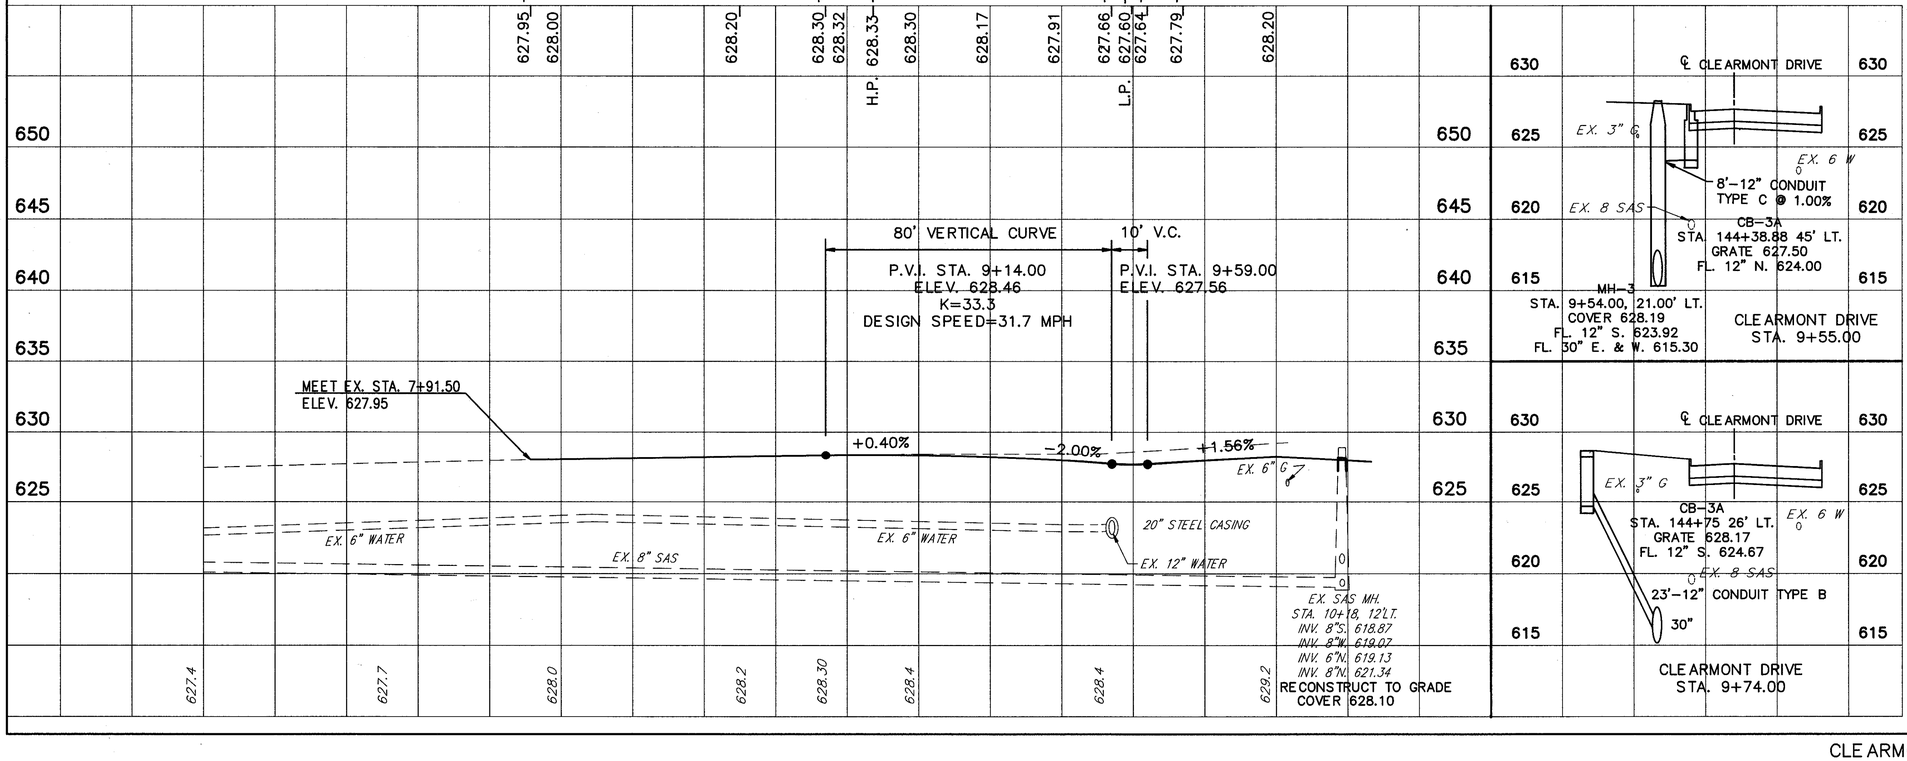

CLEARMONT DRIVE STA. 7+00 TO STA. 10+00

LAK – 306 – 7.12