CALC. BY L.M.E. DATE 3-90	LAK – 306 – 7.12	OHIO
CHKD. BY D.J.W. DATE 4-90		FHWA REGION 5

147
452

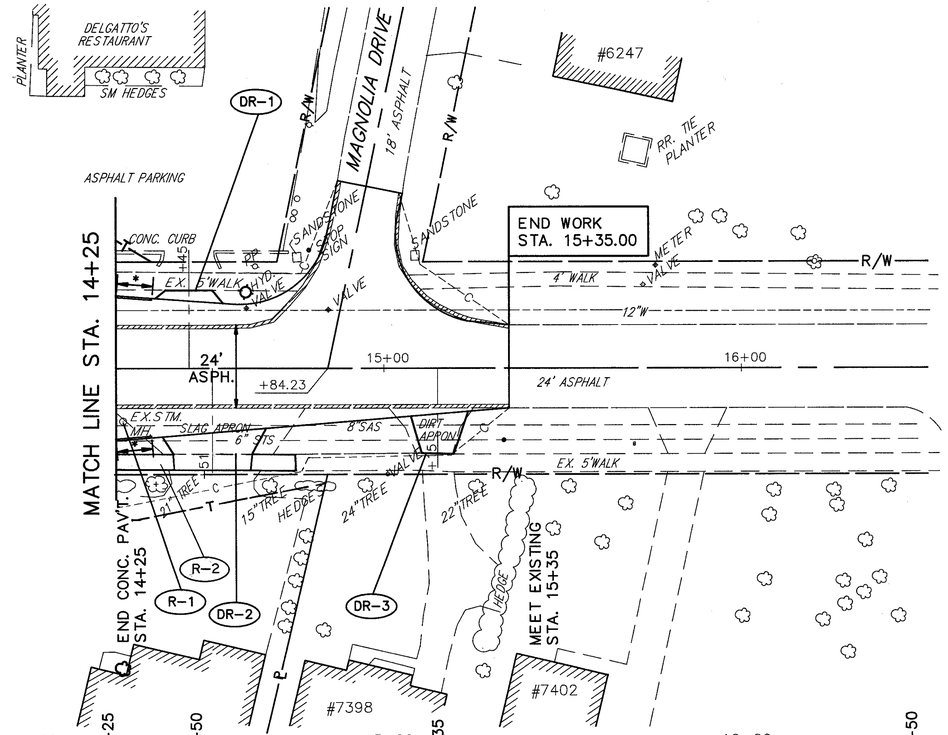

* 10'–TAPER VERTICAL CURB HEIGHT 6" TO 0"

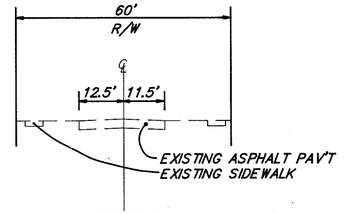

FOR TYPICAL SECTIONS SEE SHEET 12
FOR CROSS SECTIONS SEE SHEETS 260-261
FOR MAINLINE PLAN & PROFILE SEE SHEET 120
FOR INTERSECTION DETAILS SEE SHEET 314
FOR SIGNING PLANS SEE SHEET 363-365
FOR PAVEMENT MARKING DETAILS SEE SHEET 352-353
FOR DRIVEWAY DETAILS SEE SHEET 333-334
FOR UNDERDRAIN QUANTITIES SEE SHEET 52-55
FOR CURB DETAILS SEE SHEET 332

		MANHOLE REMOVED	WALK REMOVED			
		202	202			

	ROADWAY					
REF.	LOCATION	EACH	SQ.FT.			
R–1	STA. 14+27.00, 15.00' RT.	1				
R–2	STA. 14+25.00 TO STA. 14+75.00 27' RT.		145			
	TOTALS	1	145			

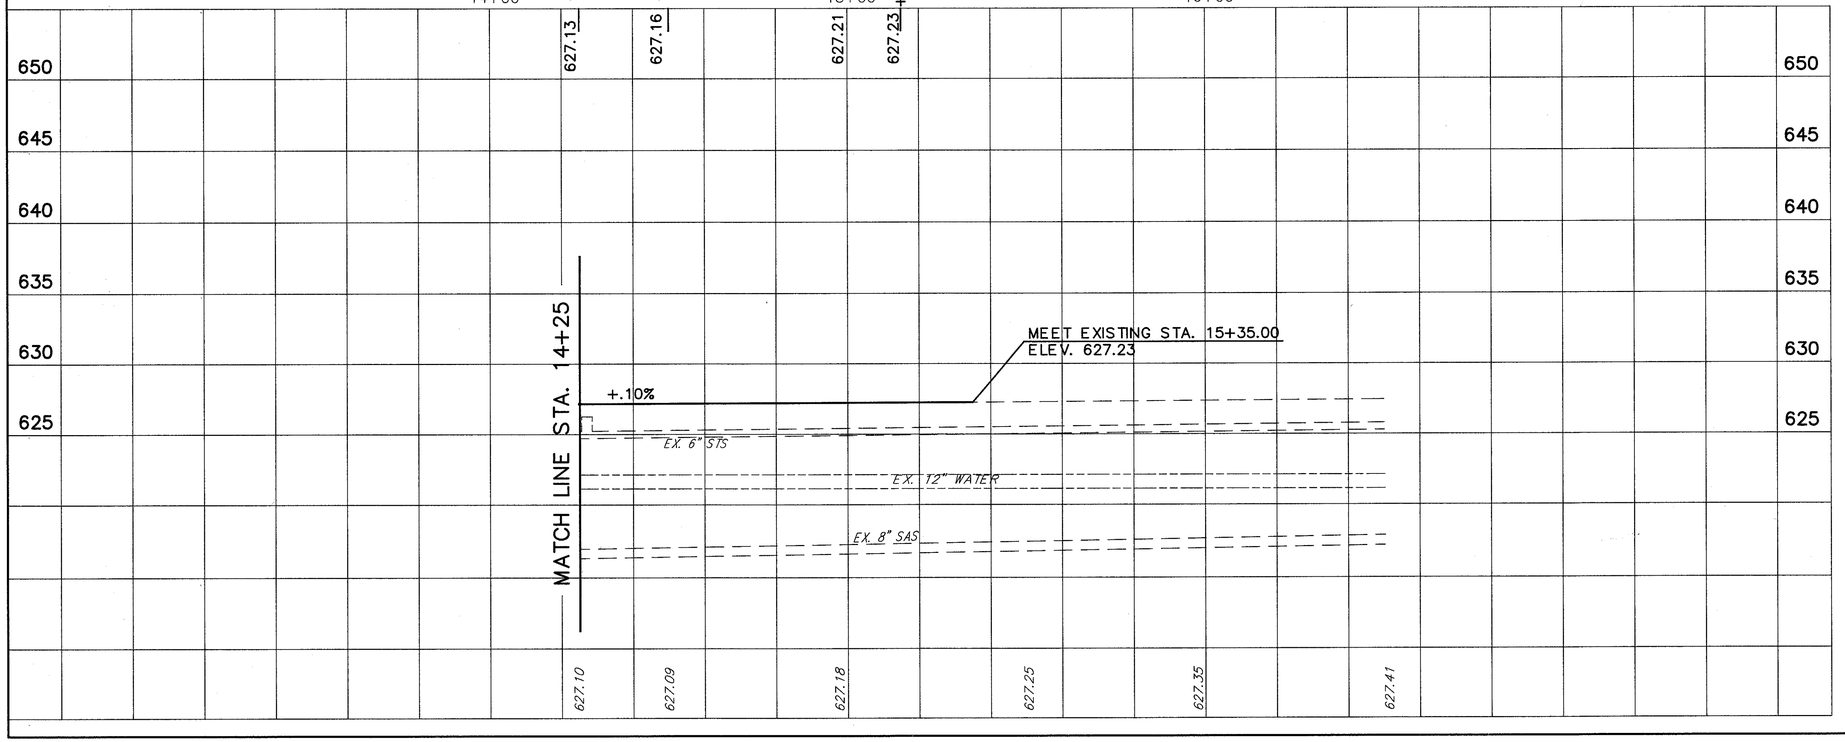

LAKESHORE BOULEVARD STA. 14+25 TO STA. 16+50

LAK – 306 – 7.12