| CALC. BY DATE | LAK – 306 – 7.12 | OHIO | 148 / 452 |
|---|---|---|---|
| CHKD. BY DATE | | FHWA REGION 5 | |

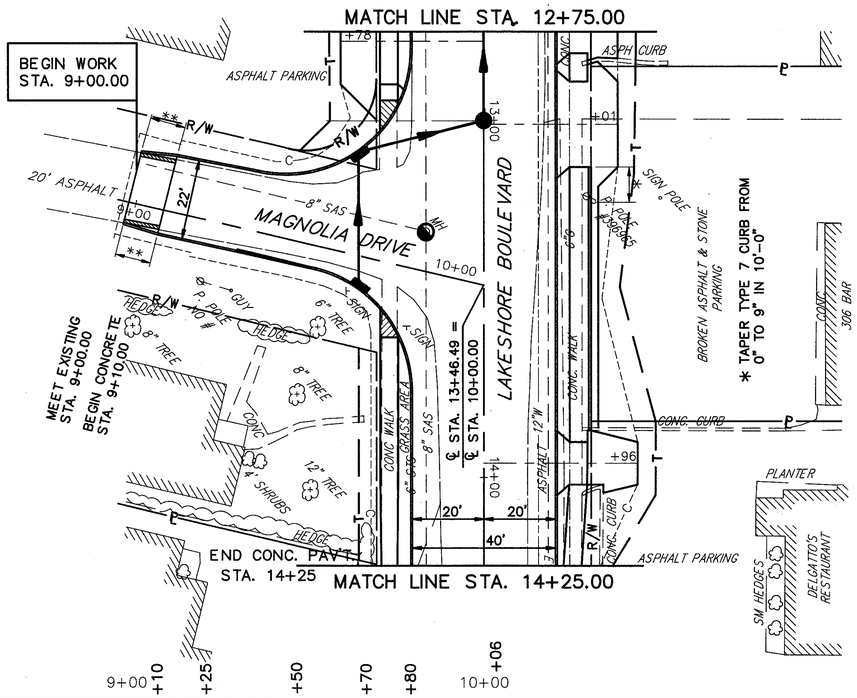


**10'–TAPER VERTICAL CURB HEIGHT 0" TO 6"

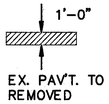


FOR TYPICAL SECTIONS SEE SHEET 7,10
FOR MAINLINE PLAN & PROFILE SEE SHEET 121
FOR INTERSECTION DETAILS SEE SHEET 315
FOR SIGNING PLAN SEE SHEET 363-365
FOR PAVEMENT MARKING DETAILS SEE SHEET 352-353
FOR CURB DETAILS SEE SHEET 332
FOR UNDERDRAIN QUANTITIES SEE SHEET 52-55

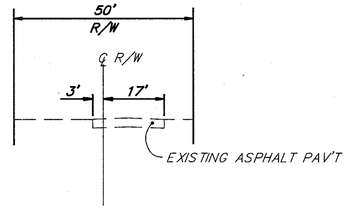


EXISTING MAGNOLIA DRIVE TYPICAL SECTION

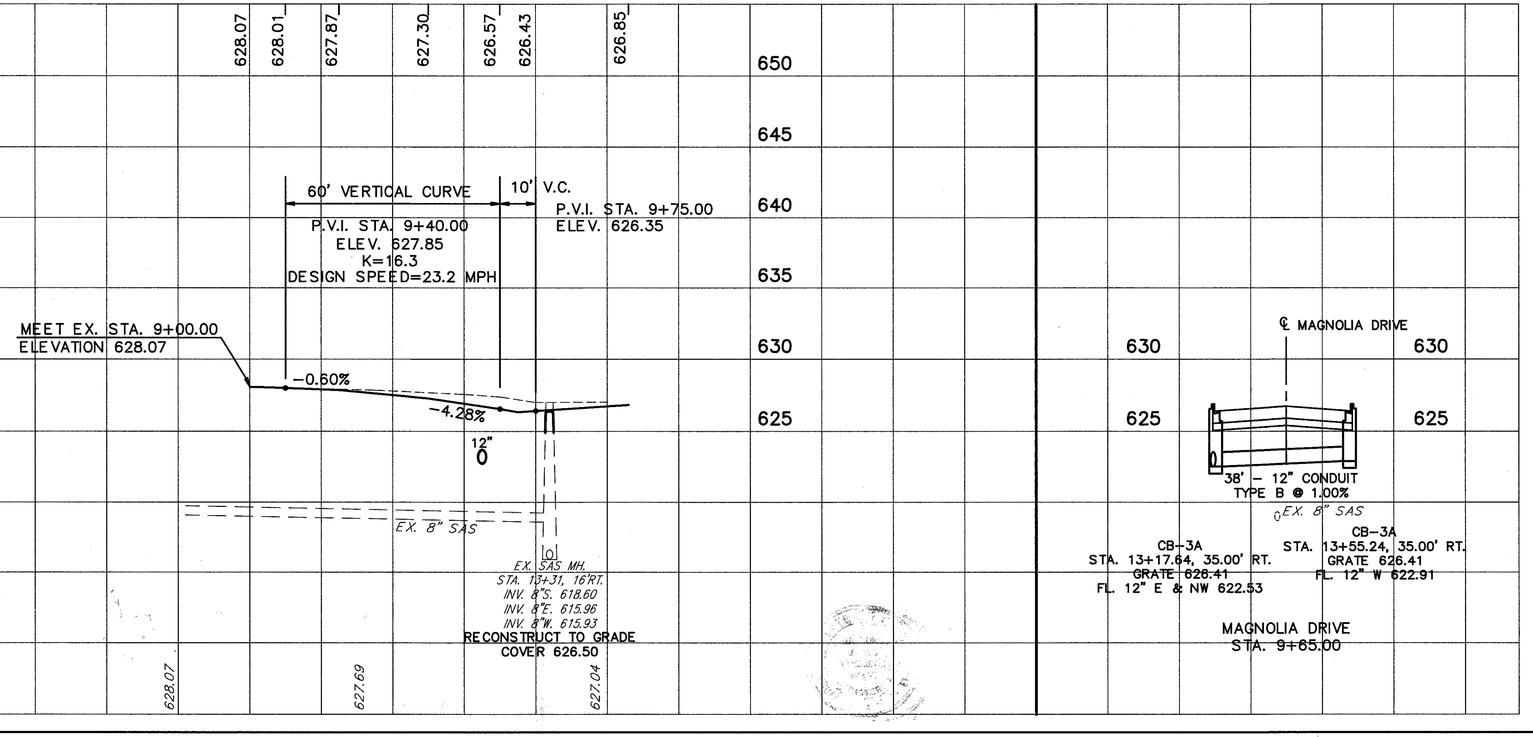





MAGNOLIA DRIVE STA. 12+75 TO STA. 14+25

LAK – 306 – 7.12