CALC. BY DATE
CHKD. BY DATE

LAK - 306 - 7.12

OHIO
FHWA REGION 5

413
452

44
83

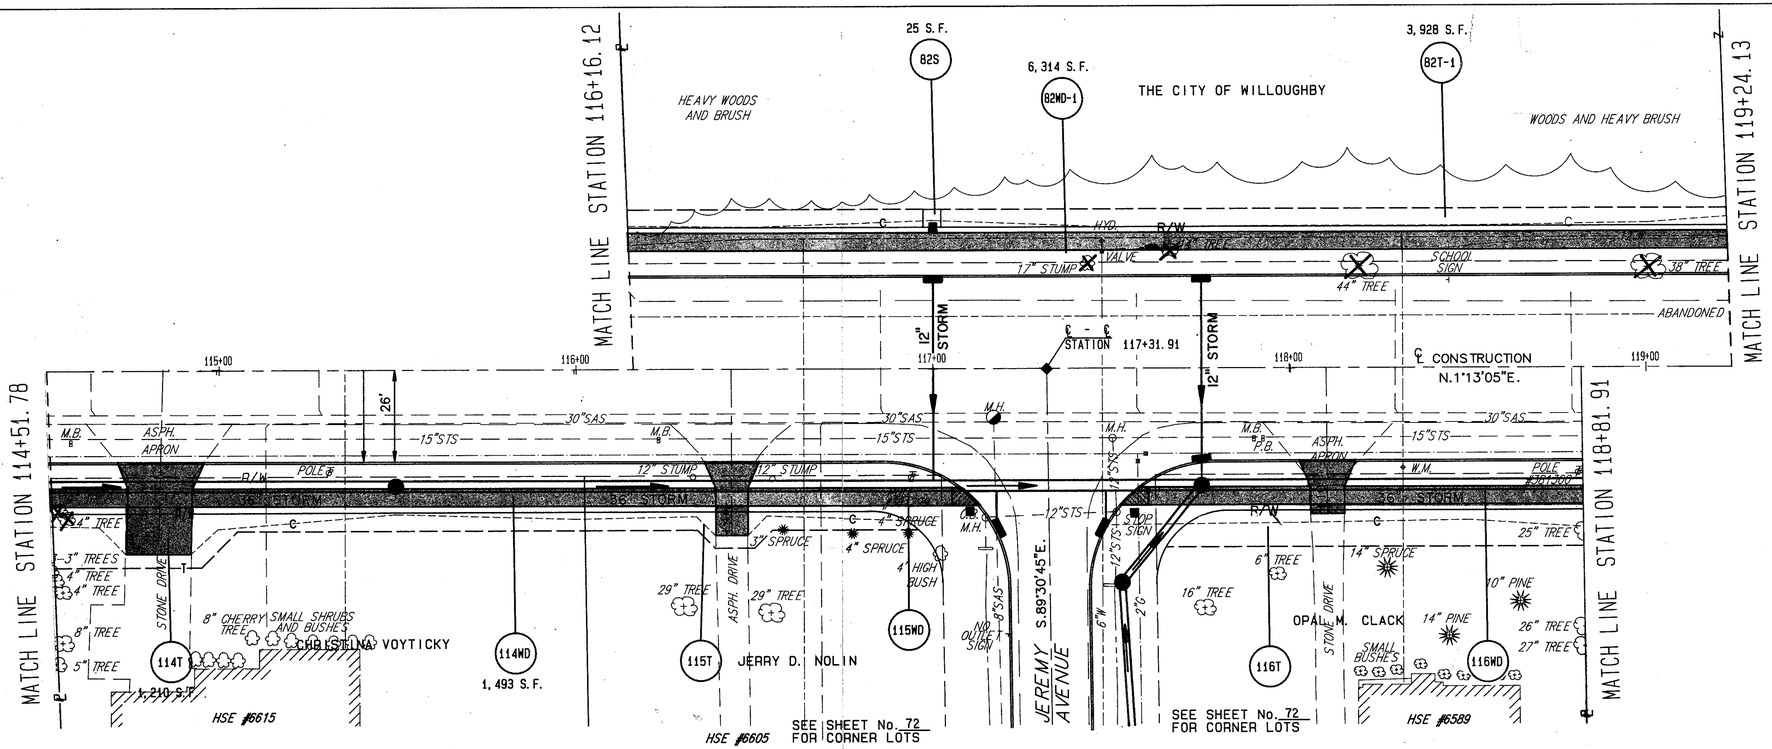

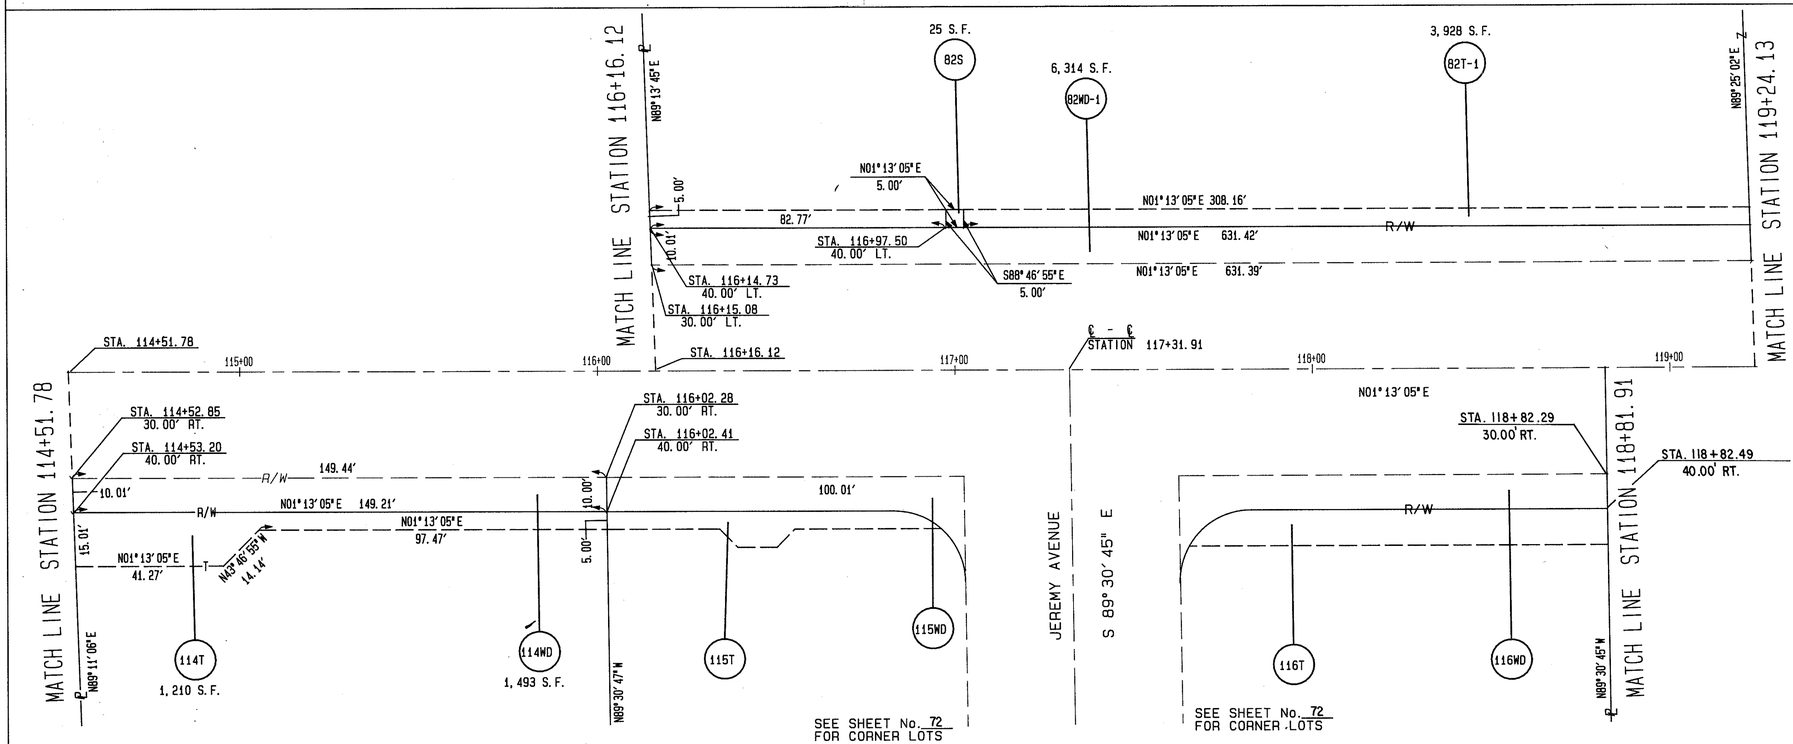

OVERLAP AREAS				
PARCEL NO.	EASM'T REQ'D	TOTAL S.F.	TEMP.	SEWER
82-T-1	TEMP & SEWER	3,928 S.F.	3,878 S.F.	50 S.F. (82S) (82S-1)

	6/7/90	REVISED
REV.	DATE	
COMPLETION DATE:		

APRIL 25 '90

LAK — 306—7.12

RIGHT-OF-WAY PLANS STATION 114+51.78 TO STATION 119+24.13