CALC. BY DATE		LAK - 306 - 7.12	OHIO	430 / 452
CHKD. BY DATE			FHWA REGION 5	61 / 83

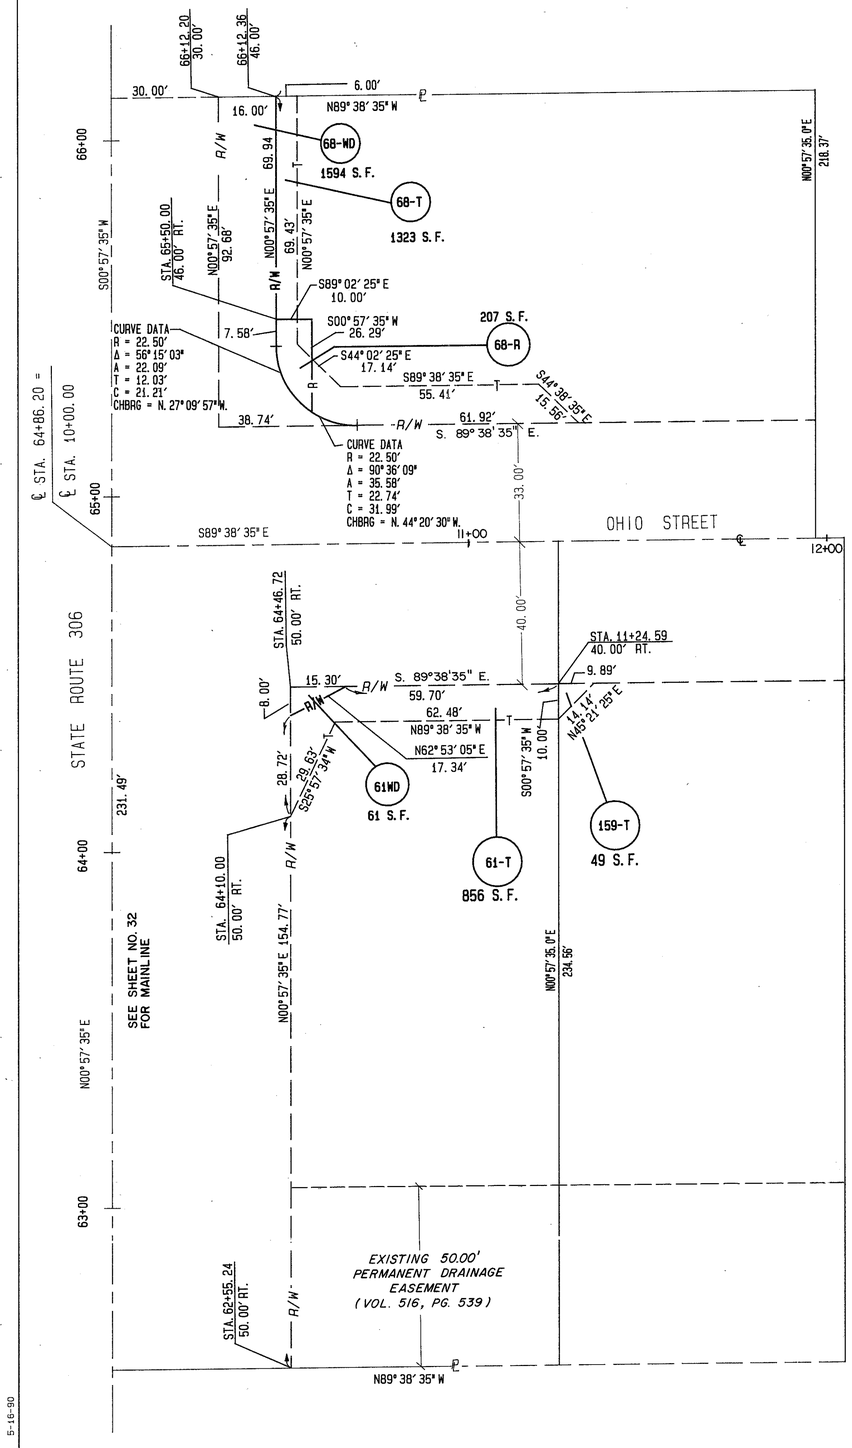

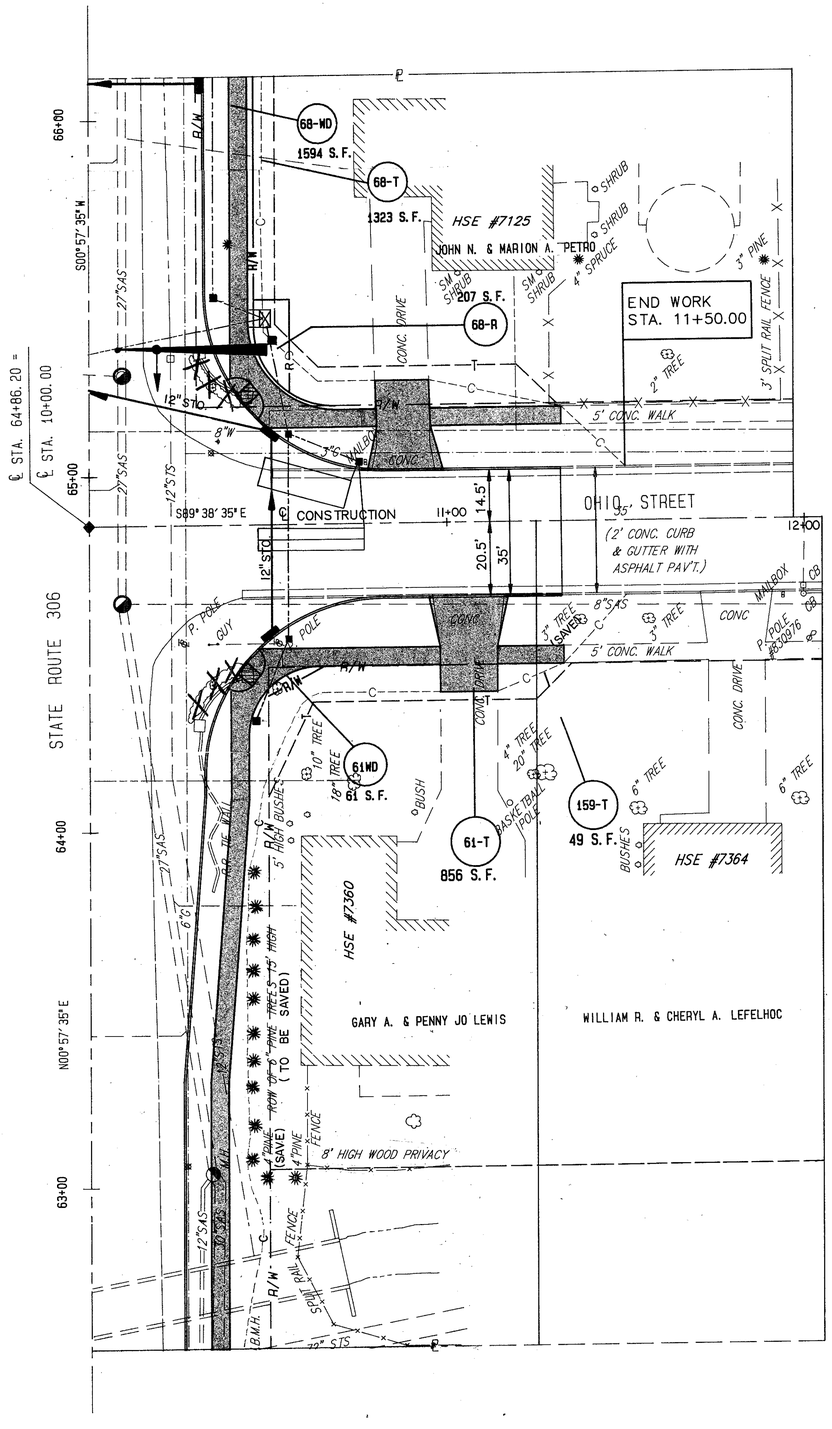

OVERLAP AREAS				
PARCEL NO.	EASM'T REQ'D.	TOTAL S.F.	TEMP.	TRAFFIC
68	T & R	1,323 S.F.	1,152 S.F.	171 S.F.

REV.	DATE	
COMPLETION DATE:		

5-16-90

LAK—306—7.12

RIGHT-OF-WAY PLANS AT OHIO STREET