CALC. BY ____ DATE ____
CHKD. BY ____ DATE ____
LAK - 306 - 7.12
OHIO
FHWA REGION 5
435 / 452
66 / 83

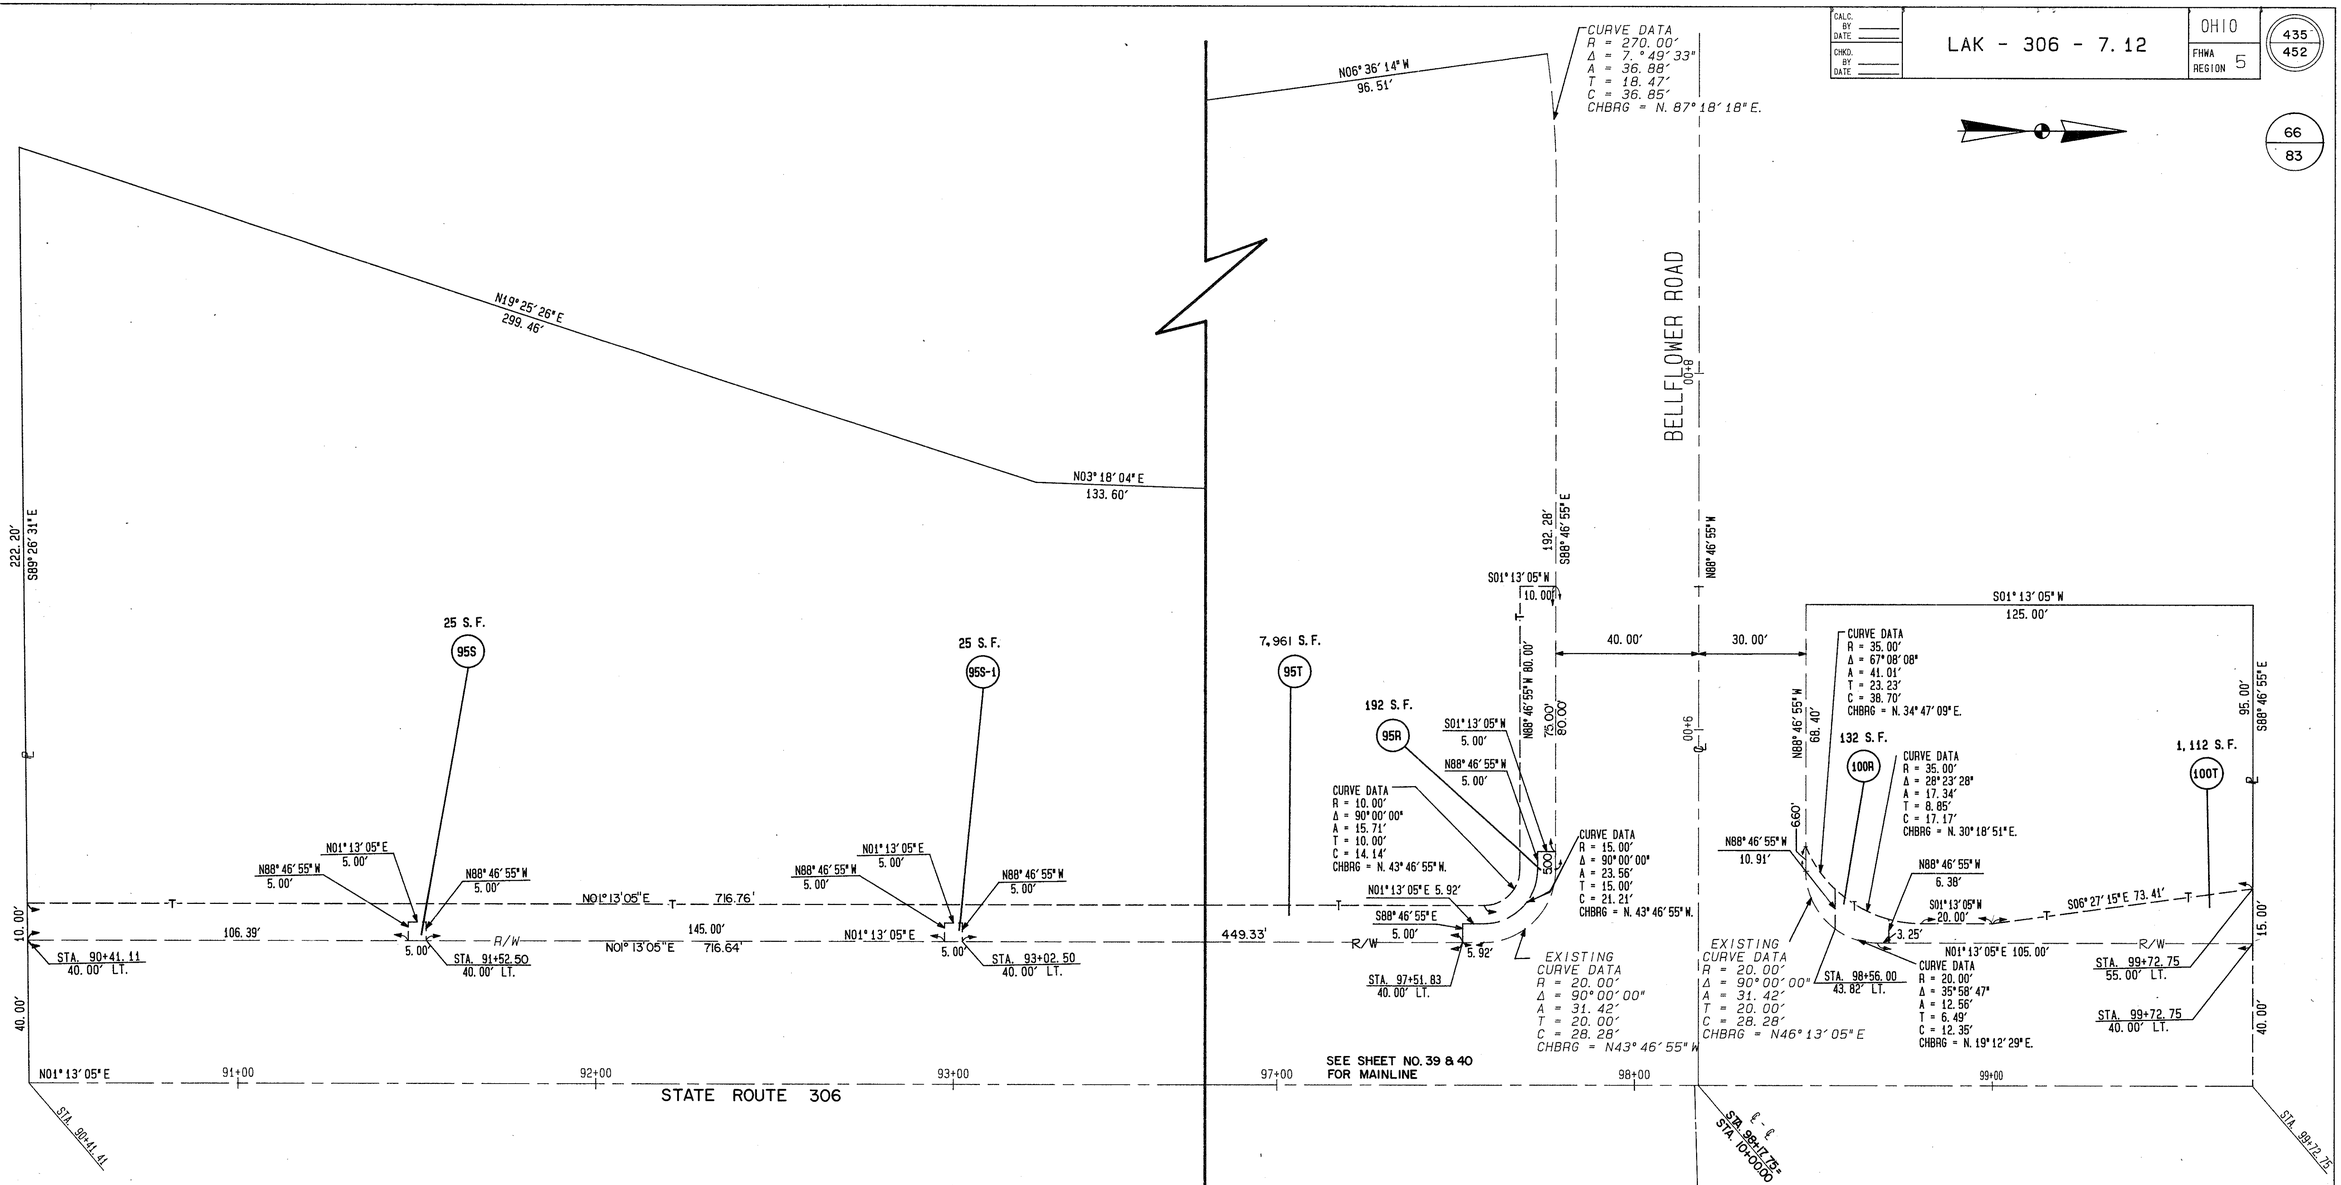

OVERLAP TABLE					
PARCEL NO.	EASEM'T REQ'D	TOTAL S.F.	TEMP.	SEWER	TRAFFIC
100	TEMP./TRAFFIC	1,112 S.F.	980 S.F.		132 S.F.

REV.	DATE	
	6/7/90	REVISED
COMPLETION DATE:		

LAK-306-7.12

5-25-90

RIGHT-OF-WAY PLANS BELLFLOWER ROAD