CALC. BY DATE	LAK - 306 - 7.12	OHIO
CHKD. BY DATE		FHWA REGION 5

438
452

69
83

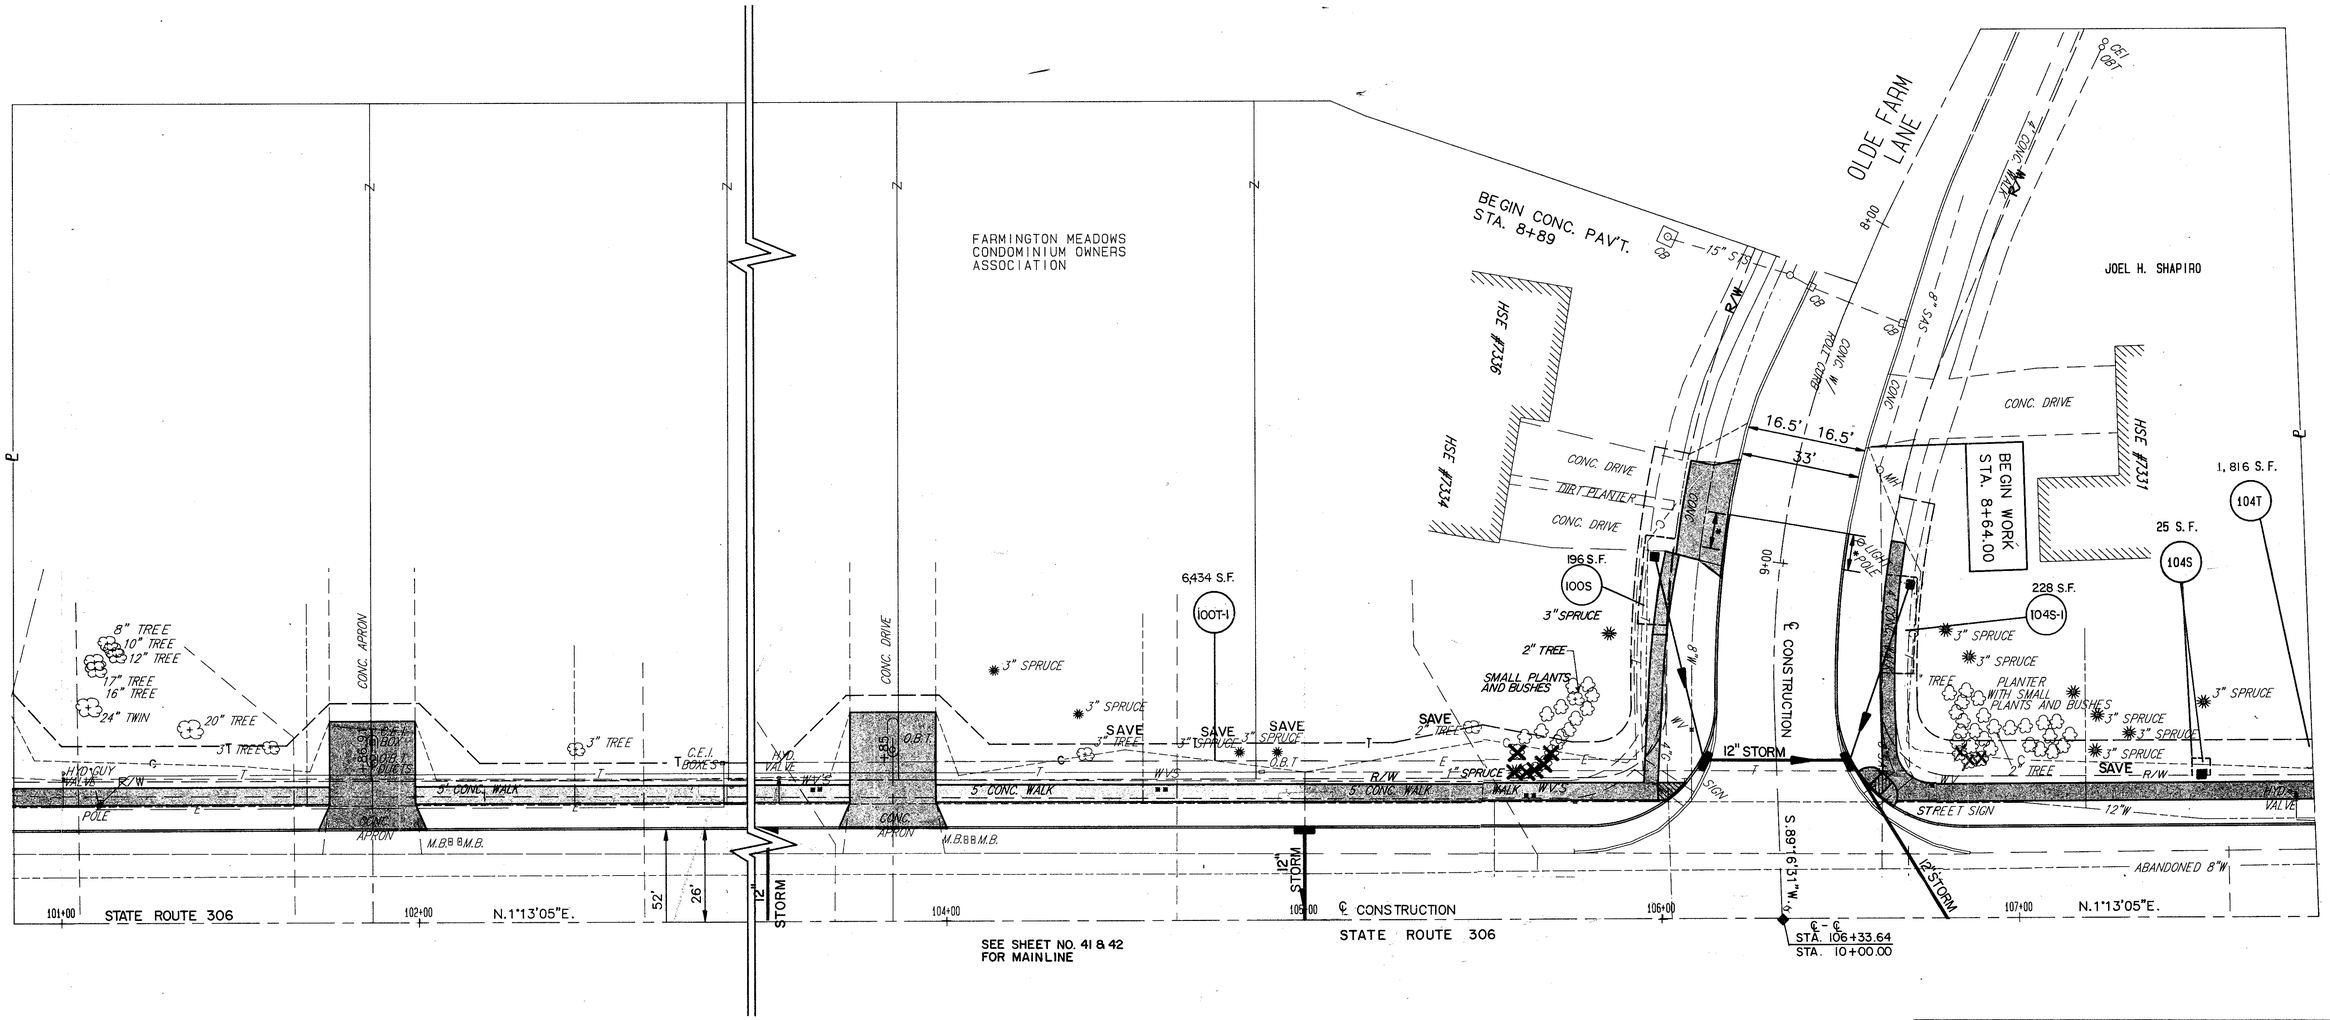

SEE SHEET NO. 41 & 42 FOR MAINLINE

	6/7/90	REVISED
REV.	DATE	
COMPLETION DATE:		

4-30-90

LAK— 306— 7.12

RIGHT-OF-WAY PLANS OLDE FARM LANE