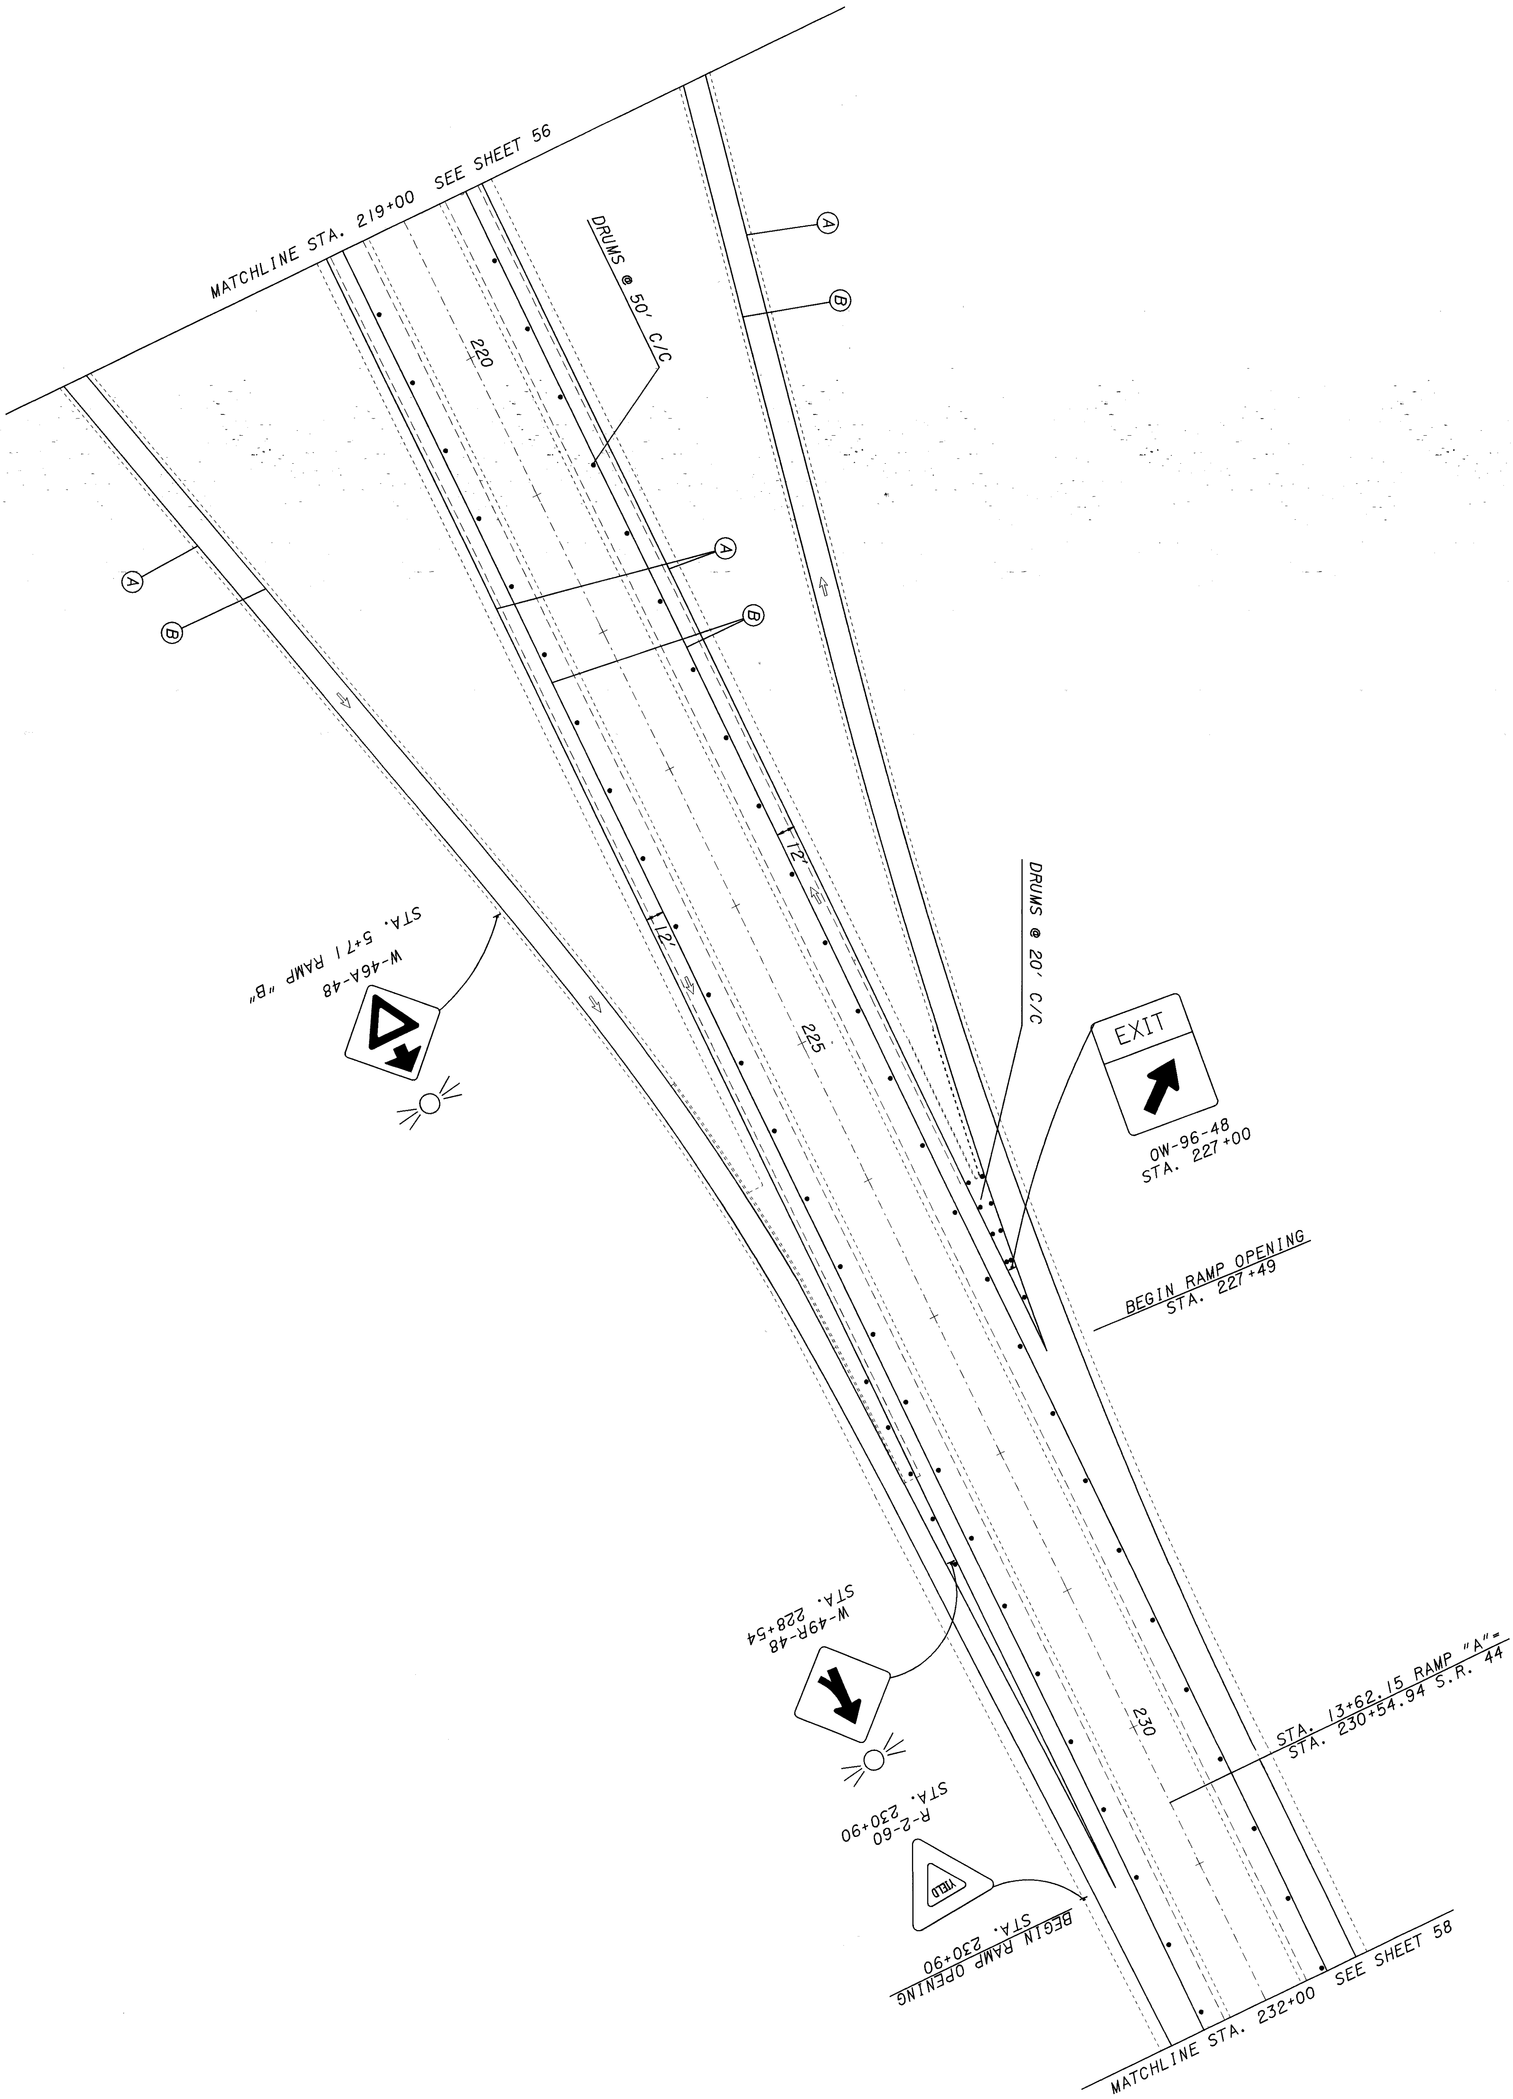

LAKE COUNTY
LAK-44-0.01

MAINTENANCE OF TRAFFIC
STA. 219+00 TO STA. 232+00
PHASE II

CALCULATED	DRAWN
KAS	KAS
CHECKED	REVISED
ENF	XXX

0 50 100
SCALE IN FEET