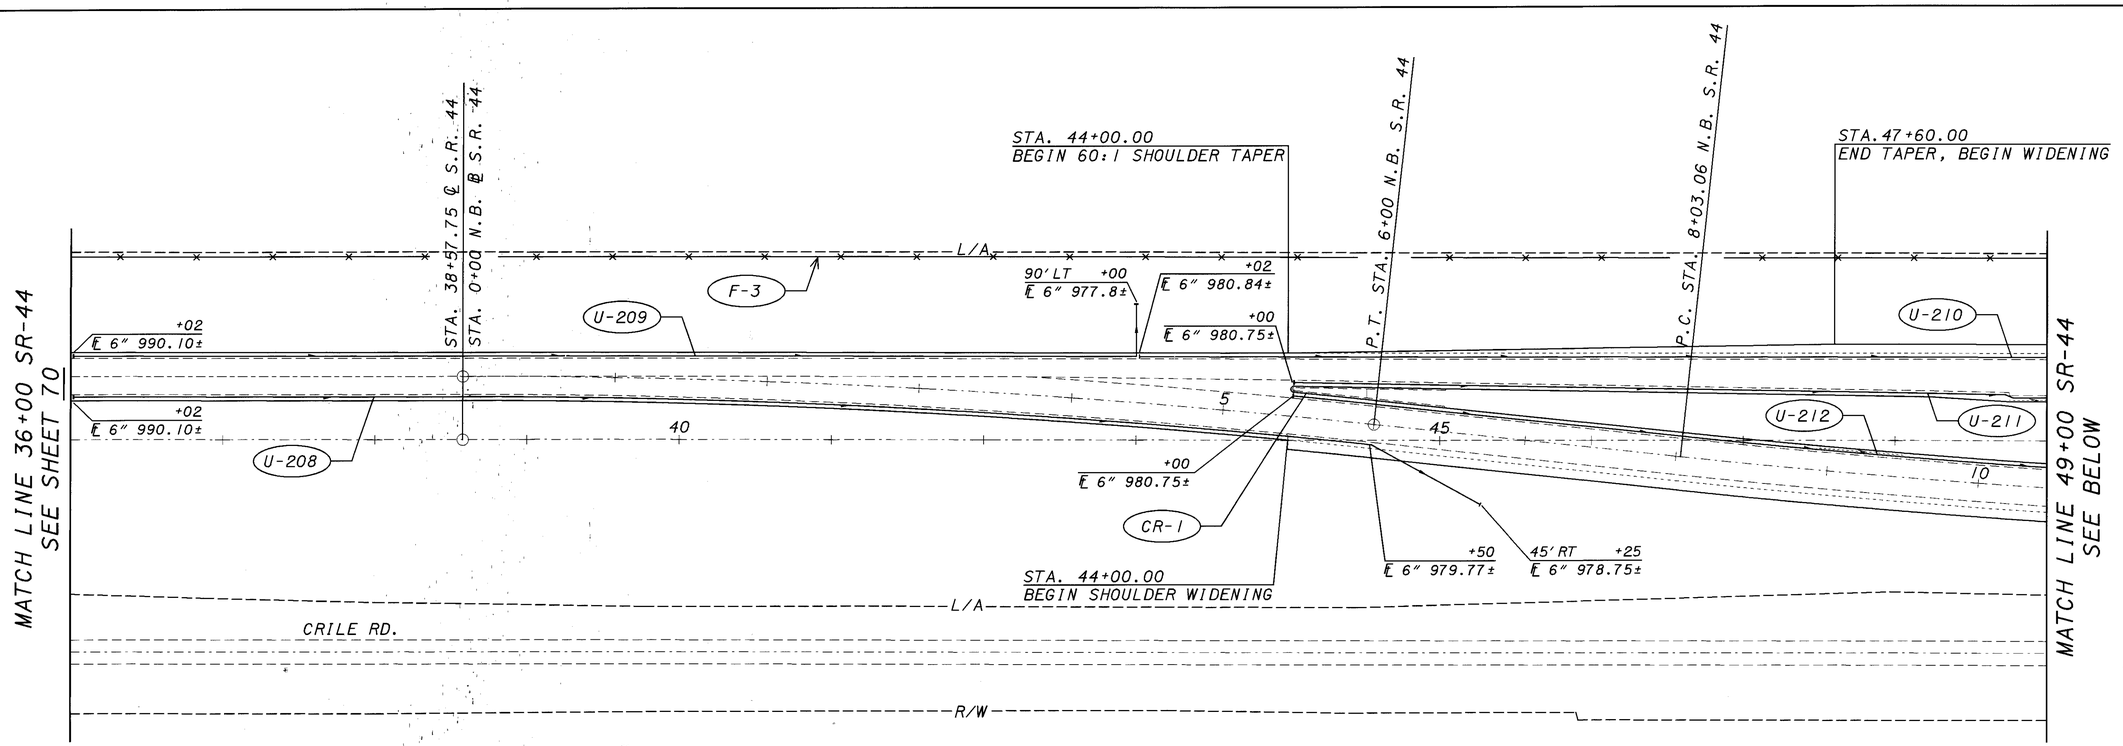

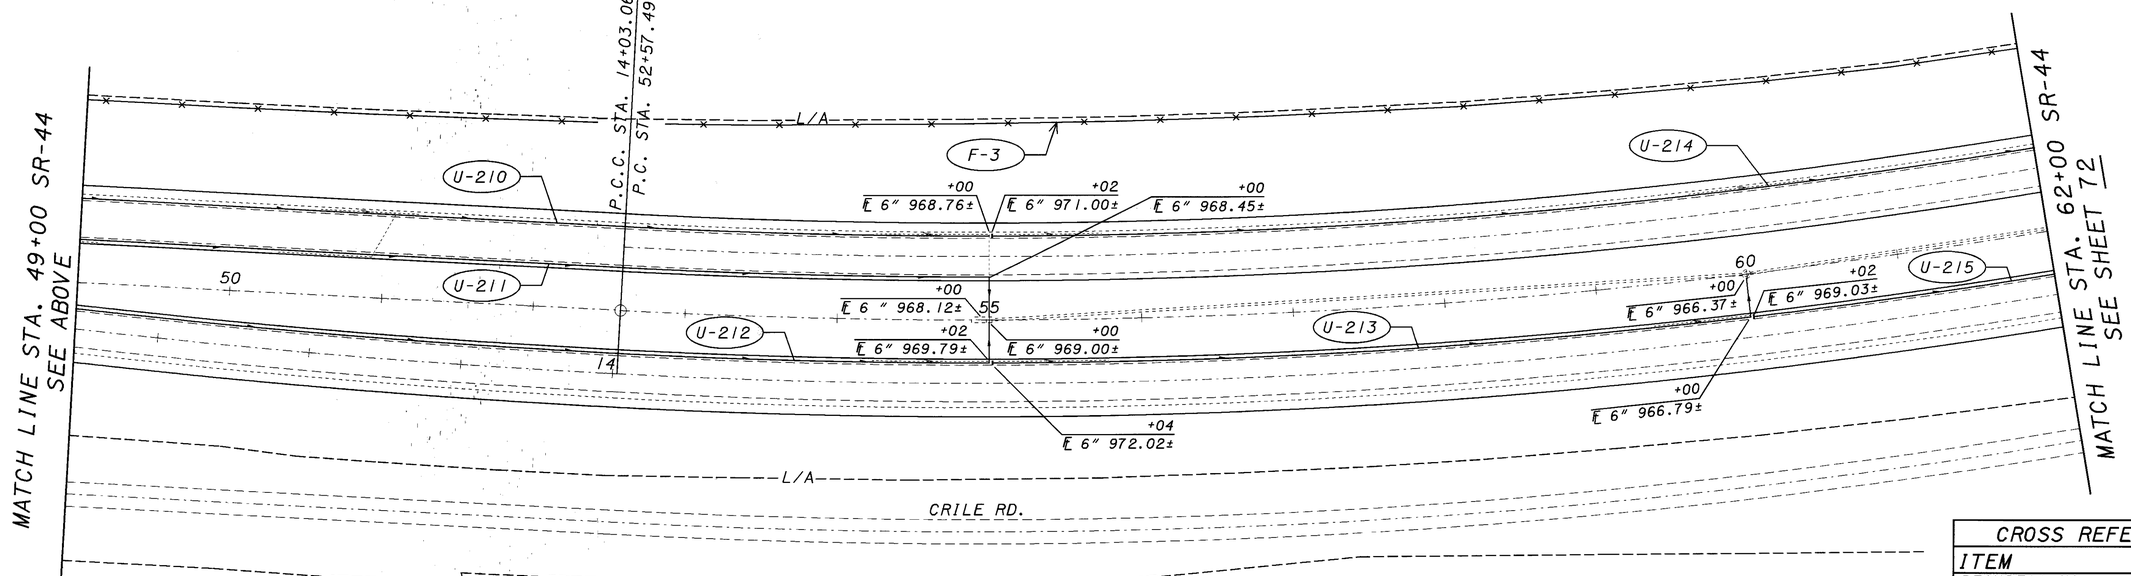

CROSS REFERENCE	
ITEM	SHEET
RESURFACING	62
GUARDRAIL	67
TRAFFIC CONTROL	150
SHOULDER WIDENING	63
FENCING	66
UNDERDRAIN	68

N

0 50 100 SCALE IN FEET

CALCULATED XXX

CHECKED XXX

PLAN SHEET - S.R. 44
STA. 36+00 TO STA. 62+00

LAK-44-0.01

71
196

PLOTTED BY: jgrmovse
PLOTTED FROM: I:\PROJECTS\pid09866\09866GPC.DGN
PLOT SUBMITTED: 10-FEB-1999 11:23
09866gpc.dgn