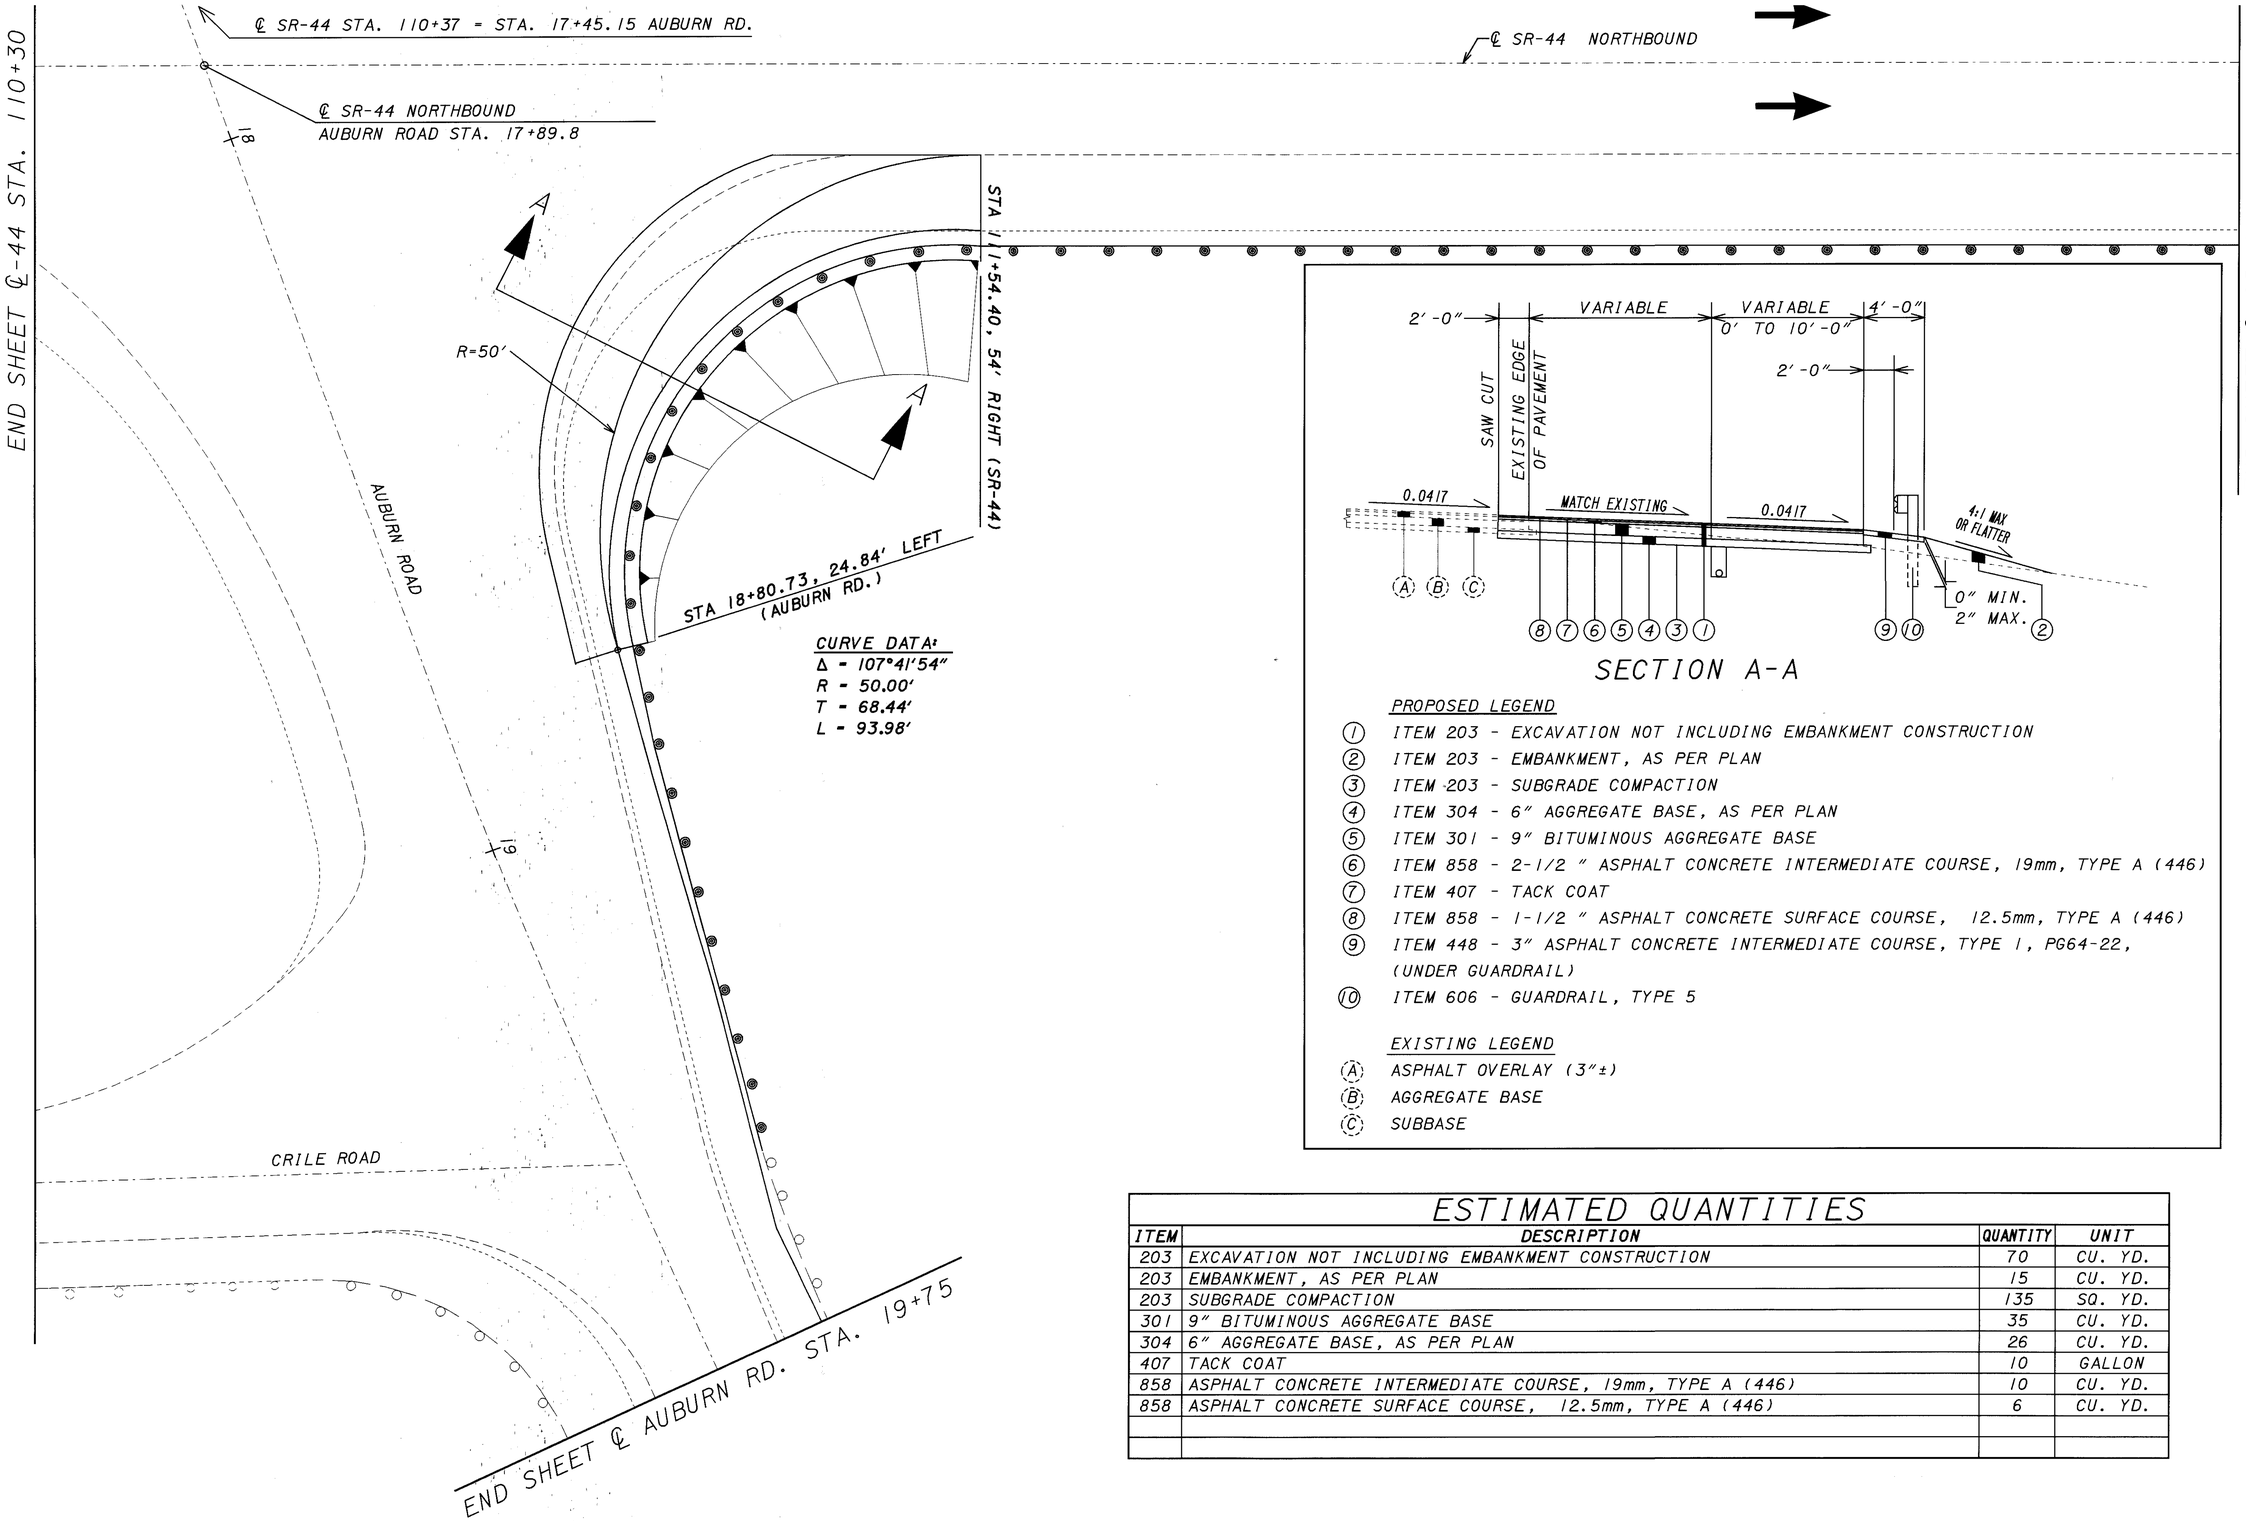

PROPOSED LEGEND

1. ITEM 203 - EXCAVATION NOT INCLUDING EMBANKMENT CONSTRUCTION
2. ITEM 203 - EMBANKMENT, AS PER PLAN
3. ITEM 203 - SUBGRADE COMPACTION
4. ITEM 304 - 6" AGGREGATE BASE, AS PER PLAN
5. ITEM 301 - 9" BITUMINOUS AGGREGATE BASE
6. ITEM 858 - 2-1/2 " ASPHALT CONCRETE INTERMEDIATE COURSE, 19mm, TYPE A (446)
7. ITEM 407 - TACK COAT
8. ITEM 858 - 1-1/2 " ASPHALT CONCRETE SURFACE COURSE, 12.5mm, TYPE A (446)
9. ITEM 448 - 3" ASPHALT CONCRETE INTERMEDIATE COURSE, TYPE 1, PG64-22, (UNDER GUARDRAIL)
10. ITEM 606 - GUARDRAIL, TYPE 5

EXISTING LEGEND

- (A) ASPHALT OVERLAY (3"±)
- (B) AGGREGATE BASE
- (C) SUBBASE

ESTIMATED QUANTITIES

ITEM	DESCRIPTION	QUANTITY	UNIT
203	EXCAVATION NOT INCLUDING EMBANKMENT CONSTRUCTION	70	CU. YD.
203	EMBANKMENT, AS PER PLAN	15	CU. YD.
203	SUBGRADE COMPACTION	135	SQ. YD.
301	9" BITUMINOUS AGGREGATE BASE	35	CU. YD.
304	6" AGGREGATE BASE, AS PER PLAN	26	CU. YD.
407	TACK COAT	10	GALLON
858	ASPHALT CONCRETE INTERMEDIATE COURSE, 19mm, TYPE A (446)	10	CU. YD.
858	ASPHALT CONCRETE SURFACE COURSE, 12.5mm, TYPE A (446)	6	CU. YD.

FOR GUARDAIL QUANTITIES, SEE SHEET 73.

CALCULATED NRE
CHECKED XXX

PAVEMENT DETAIL SHEET
AUBURN ROAD AND SR-44 NORTHBOUND

LAK-44-0.01

PLOT SUBMITTED: 10-FEB-1999 13:29
PLOTTED BY: jgrmovse
PLOTTED FROM: i:\PROJECTS\pid09866\09866gai.dgn
09866GAI.DGN