PLOT SUBMITTED: 10-FEB-1999 08:07

PLOTTED BY: jgrmovse
PLOTTED FROM: I:\PROJECTS\pid09866\09866gxs.dgn

| SEEDING | |
|---|---|
| END WIDTH | SQ. YDS. |
| 0 | |
| 100 | |
| 36 | |
| 195 | |
| SHEET TOTAL | 295 |

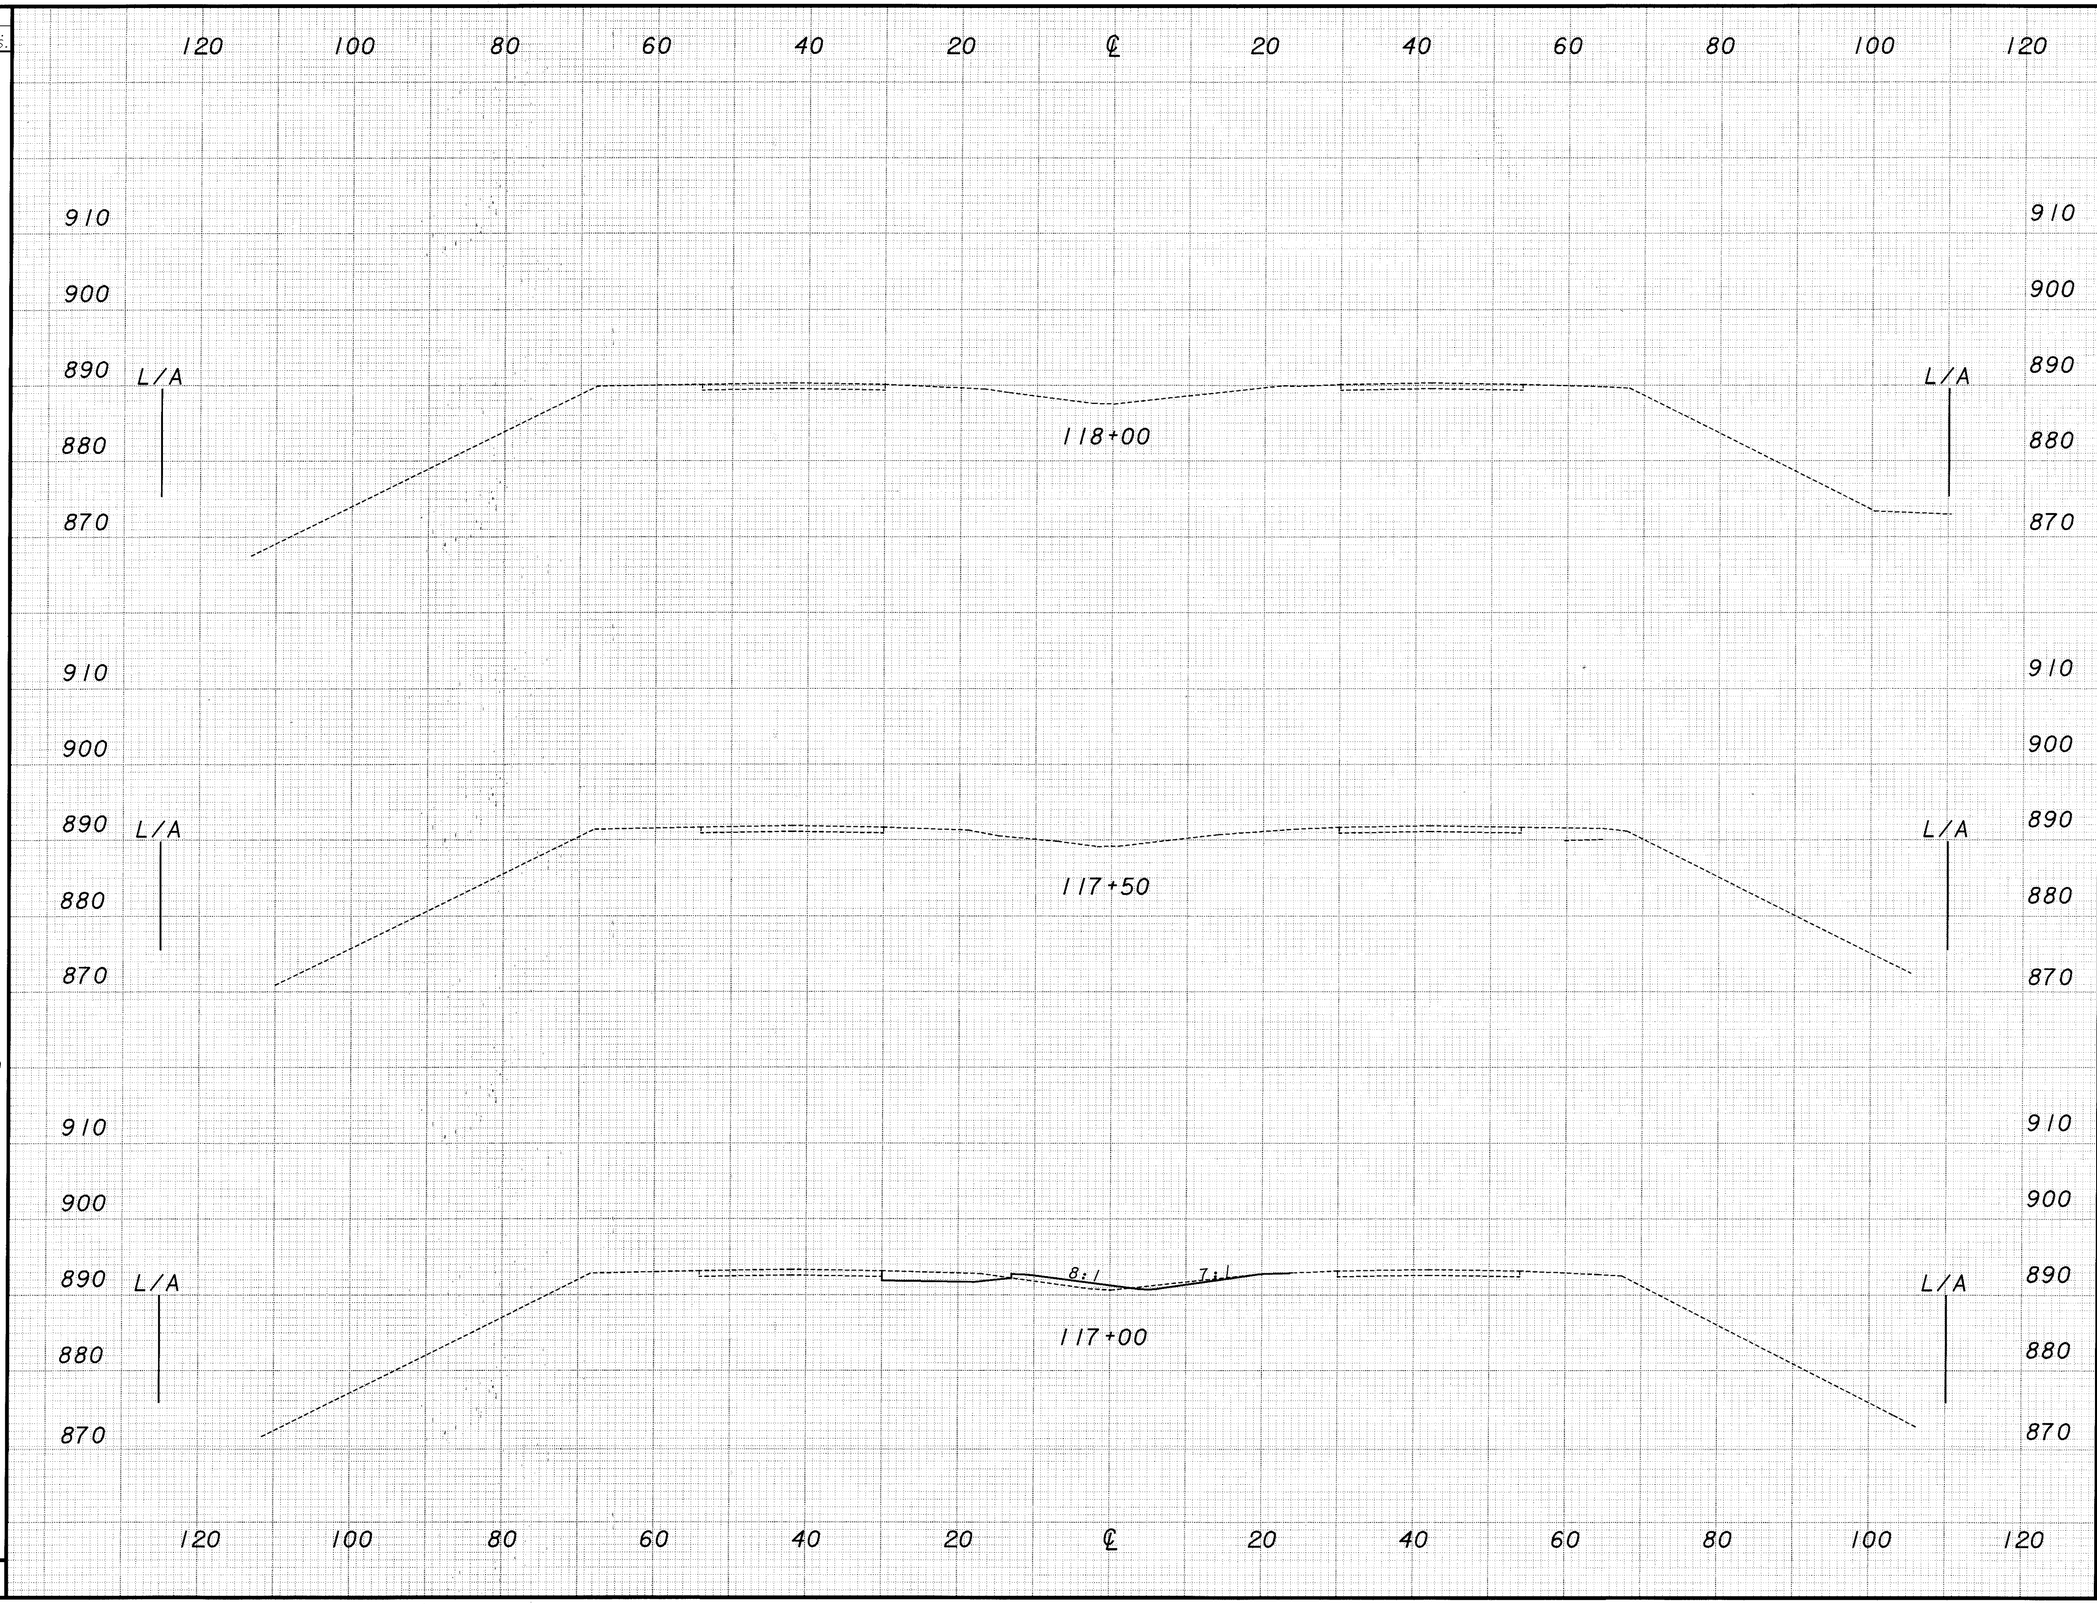


| END AREA | |
|---|---|
| CUT | FILL |
| 0 | 0 |
| 22 | 10 |
| SHEET TOTAL | |

| VOLUME | |
|---|---|
| CUT | FILL |
| 21 | 9 |
| 39 | 21 |
| 60 | 30 |

CALCULATED XXX
CHECKED XXX

# CROSS SECTION SHEET - S.R. 44
## STA. 117+00 TO STA. 118+00

LAK-44-0.01

108
196