SEEDING	
END WIDTH	SQ. YDS.
0	0
0	0
0	0
0	0
0	3
SHEET TOTAL	3

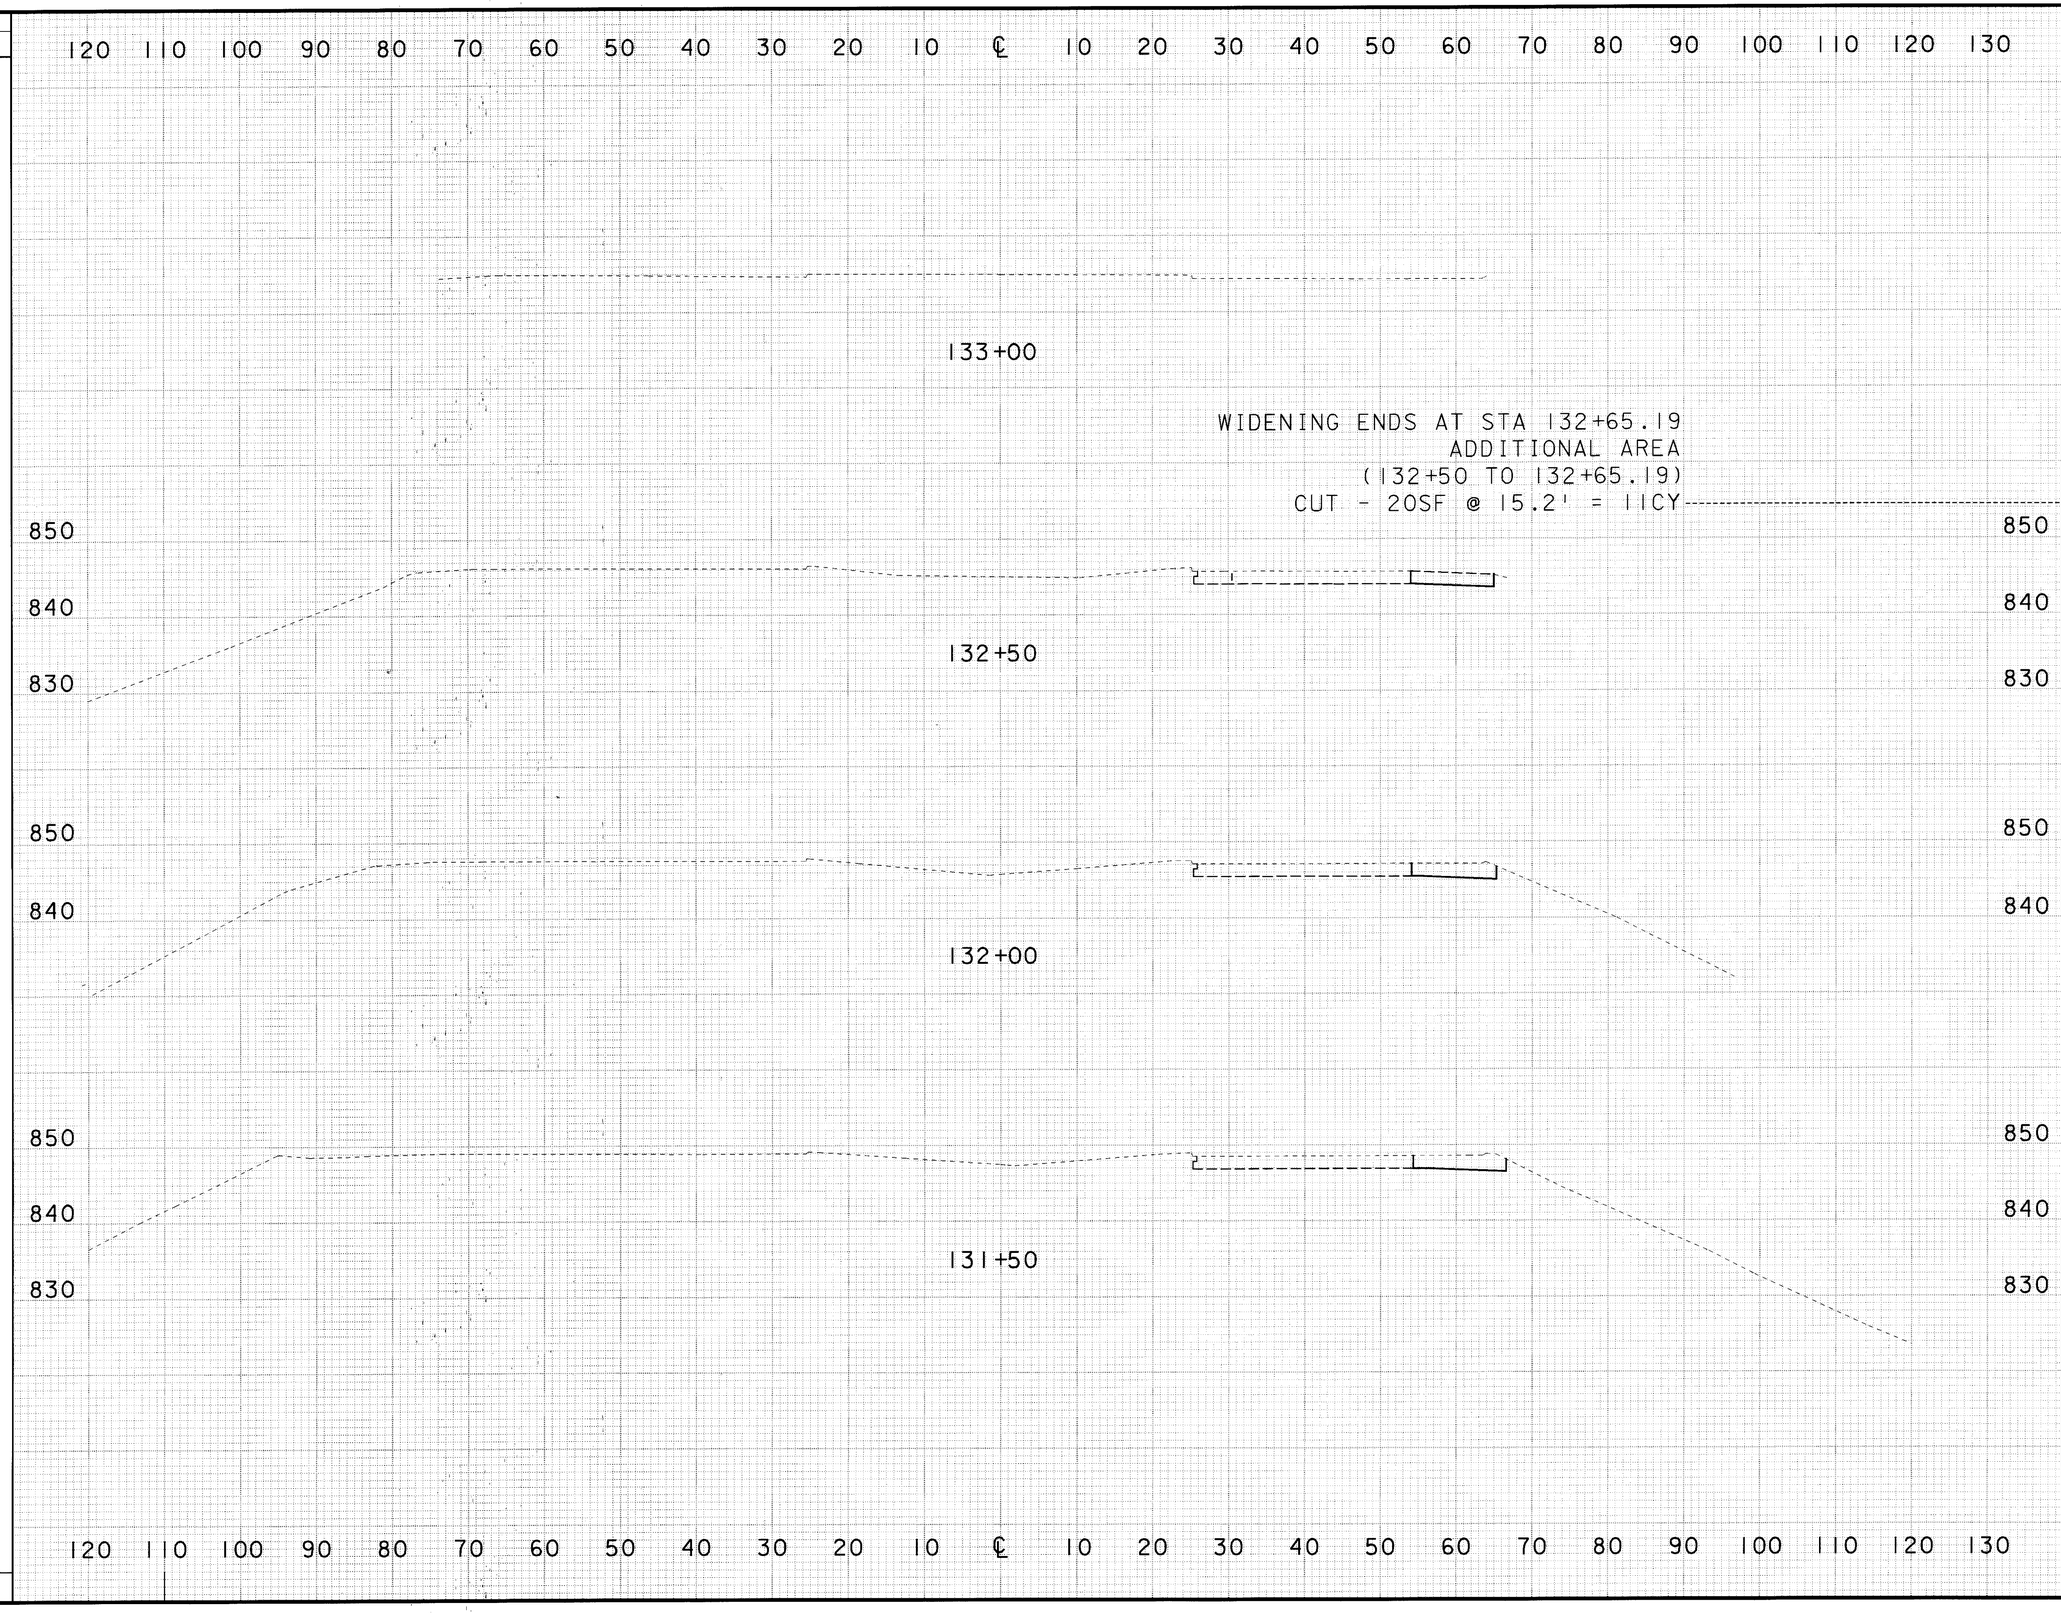

END AREA		VOLUME	
CUT	FILL	CUT	FILL
		11	0
20	0		
		38	0
21	0		
		41	0
23	0		
		44	0
SHEET TOTAL		134	0

CALCULATED JAG
CHECKED BJK

SECTION SHEET - S.R. 44
STA. 131+50 TO STA. 133+00

LAK-44-0.01

PLOTTED BY:jgrmovse
PLOTTED FROM:E:\PROJECTS\pid09866\09866gxz.dgn
PLOT SUBMITTED:10-FEB-1999 08:37
09866GXZ.DGN