PLOTTED BY: jgrmovse
PLOTTED FROM: :\PROJECTS\pid09866\09866xaa.dgn
PLOT SUBMITTED: 10-FEB-1999 10:38
09866XAA.dgn

SEEDING END WIDTH	SEEDING SQ. YDS.
16	56
4	78
24	114
17	
SHEET TOTAL	248

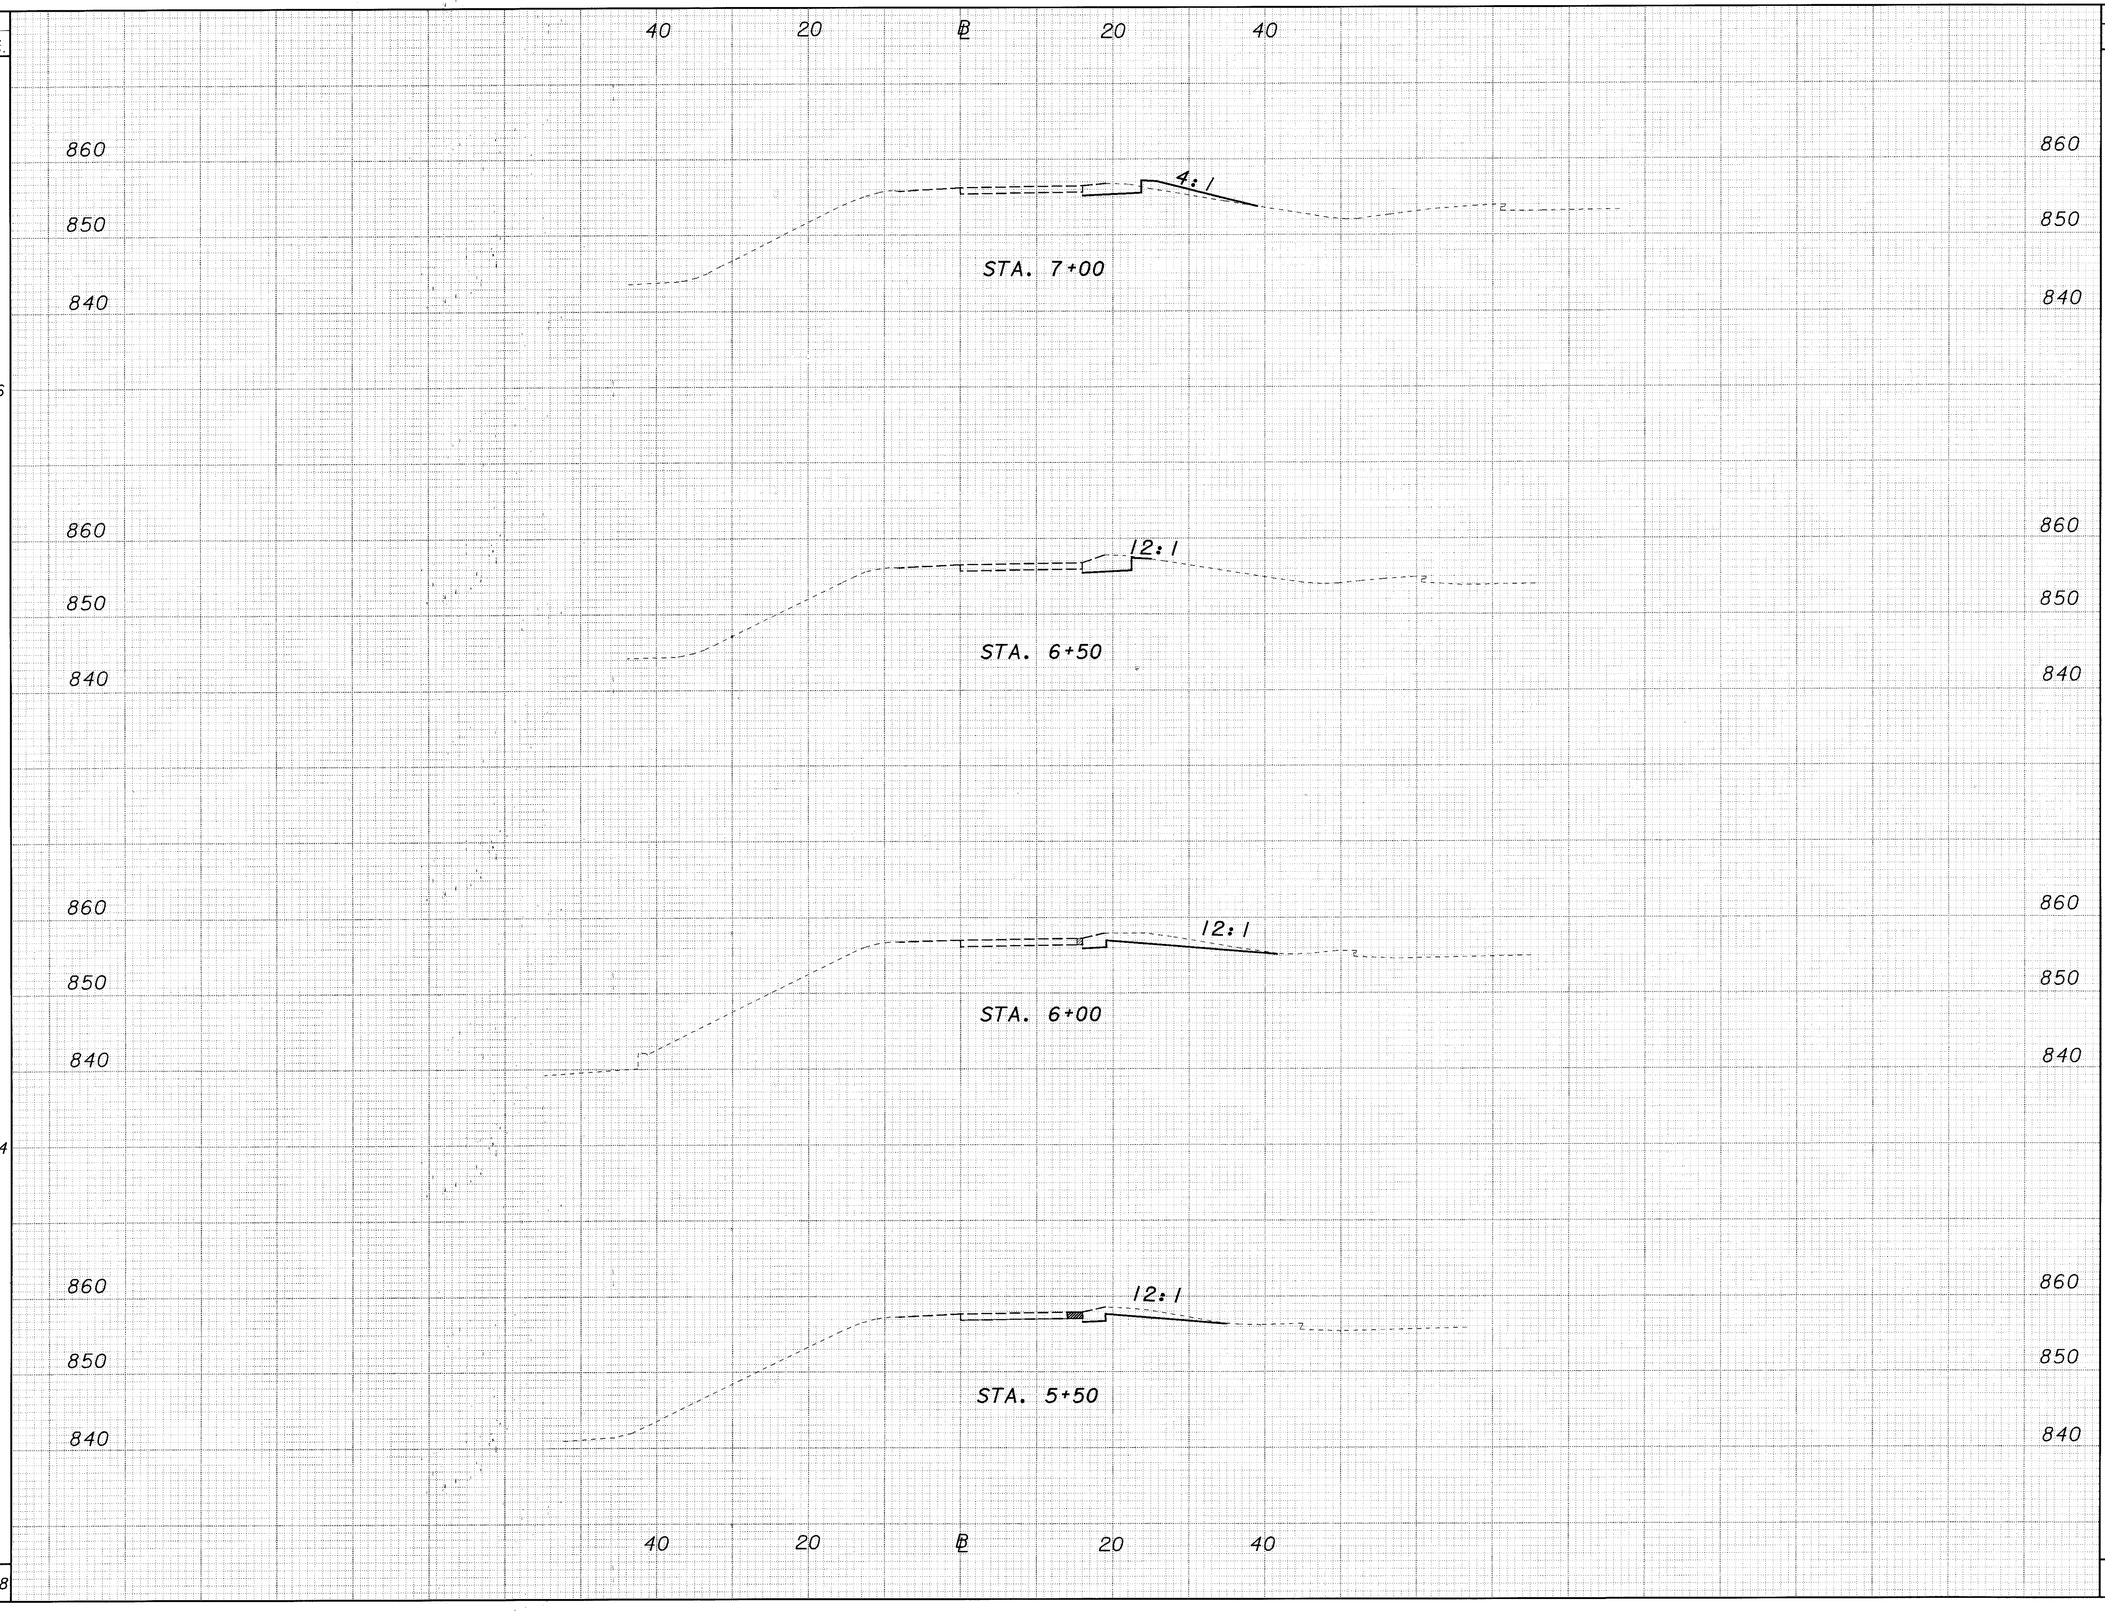

END AREA CUT	END AREA FILL	VOLUME CUT	VOLUME FILL
10	10	20	9
12	0	33	0
24	0	35	0
14	0		
SHEET TOTAL		88	9

CALCULATED JEL
CHECKED JAG

CROSS SECTION SHEET - S.R. 44/I.R. 90 RAMP A
STA. 5+50 TO STA. 7+00

LAK-44-0.01

116
196