PLOTTED BY: fkonopka
PLOTTED FROM: i:\projects\pid09866\09866tpi.dgn
09866tpi.dgn
PLOT SUBMITTED: 05-FEB-1999 10:16

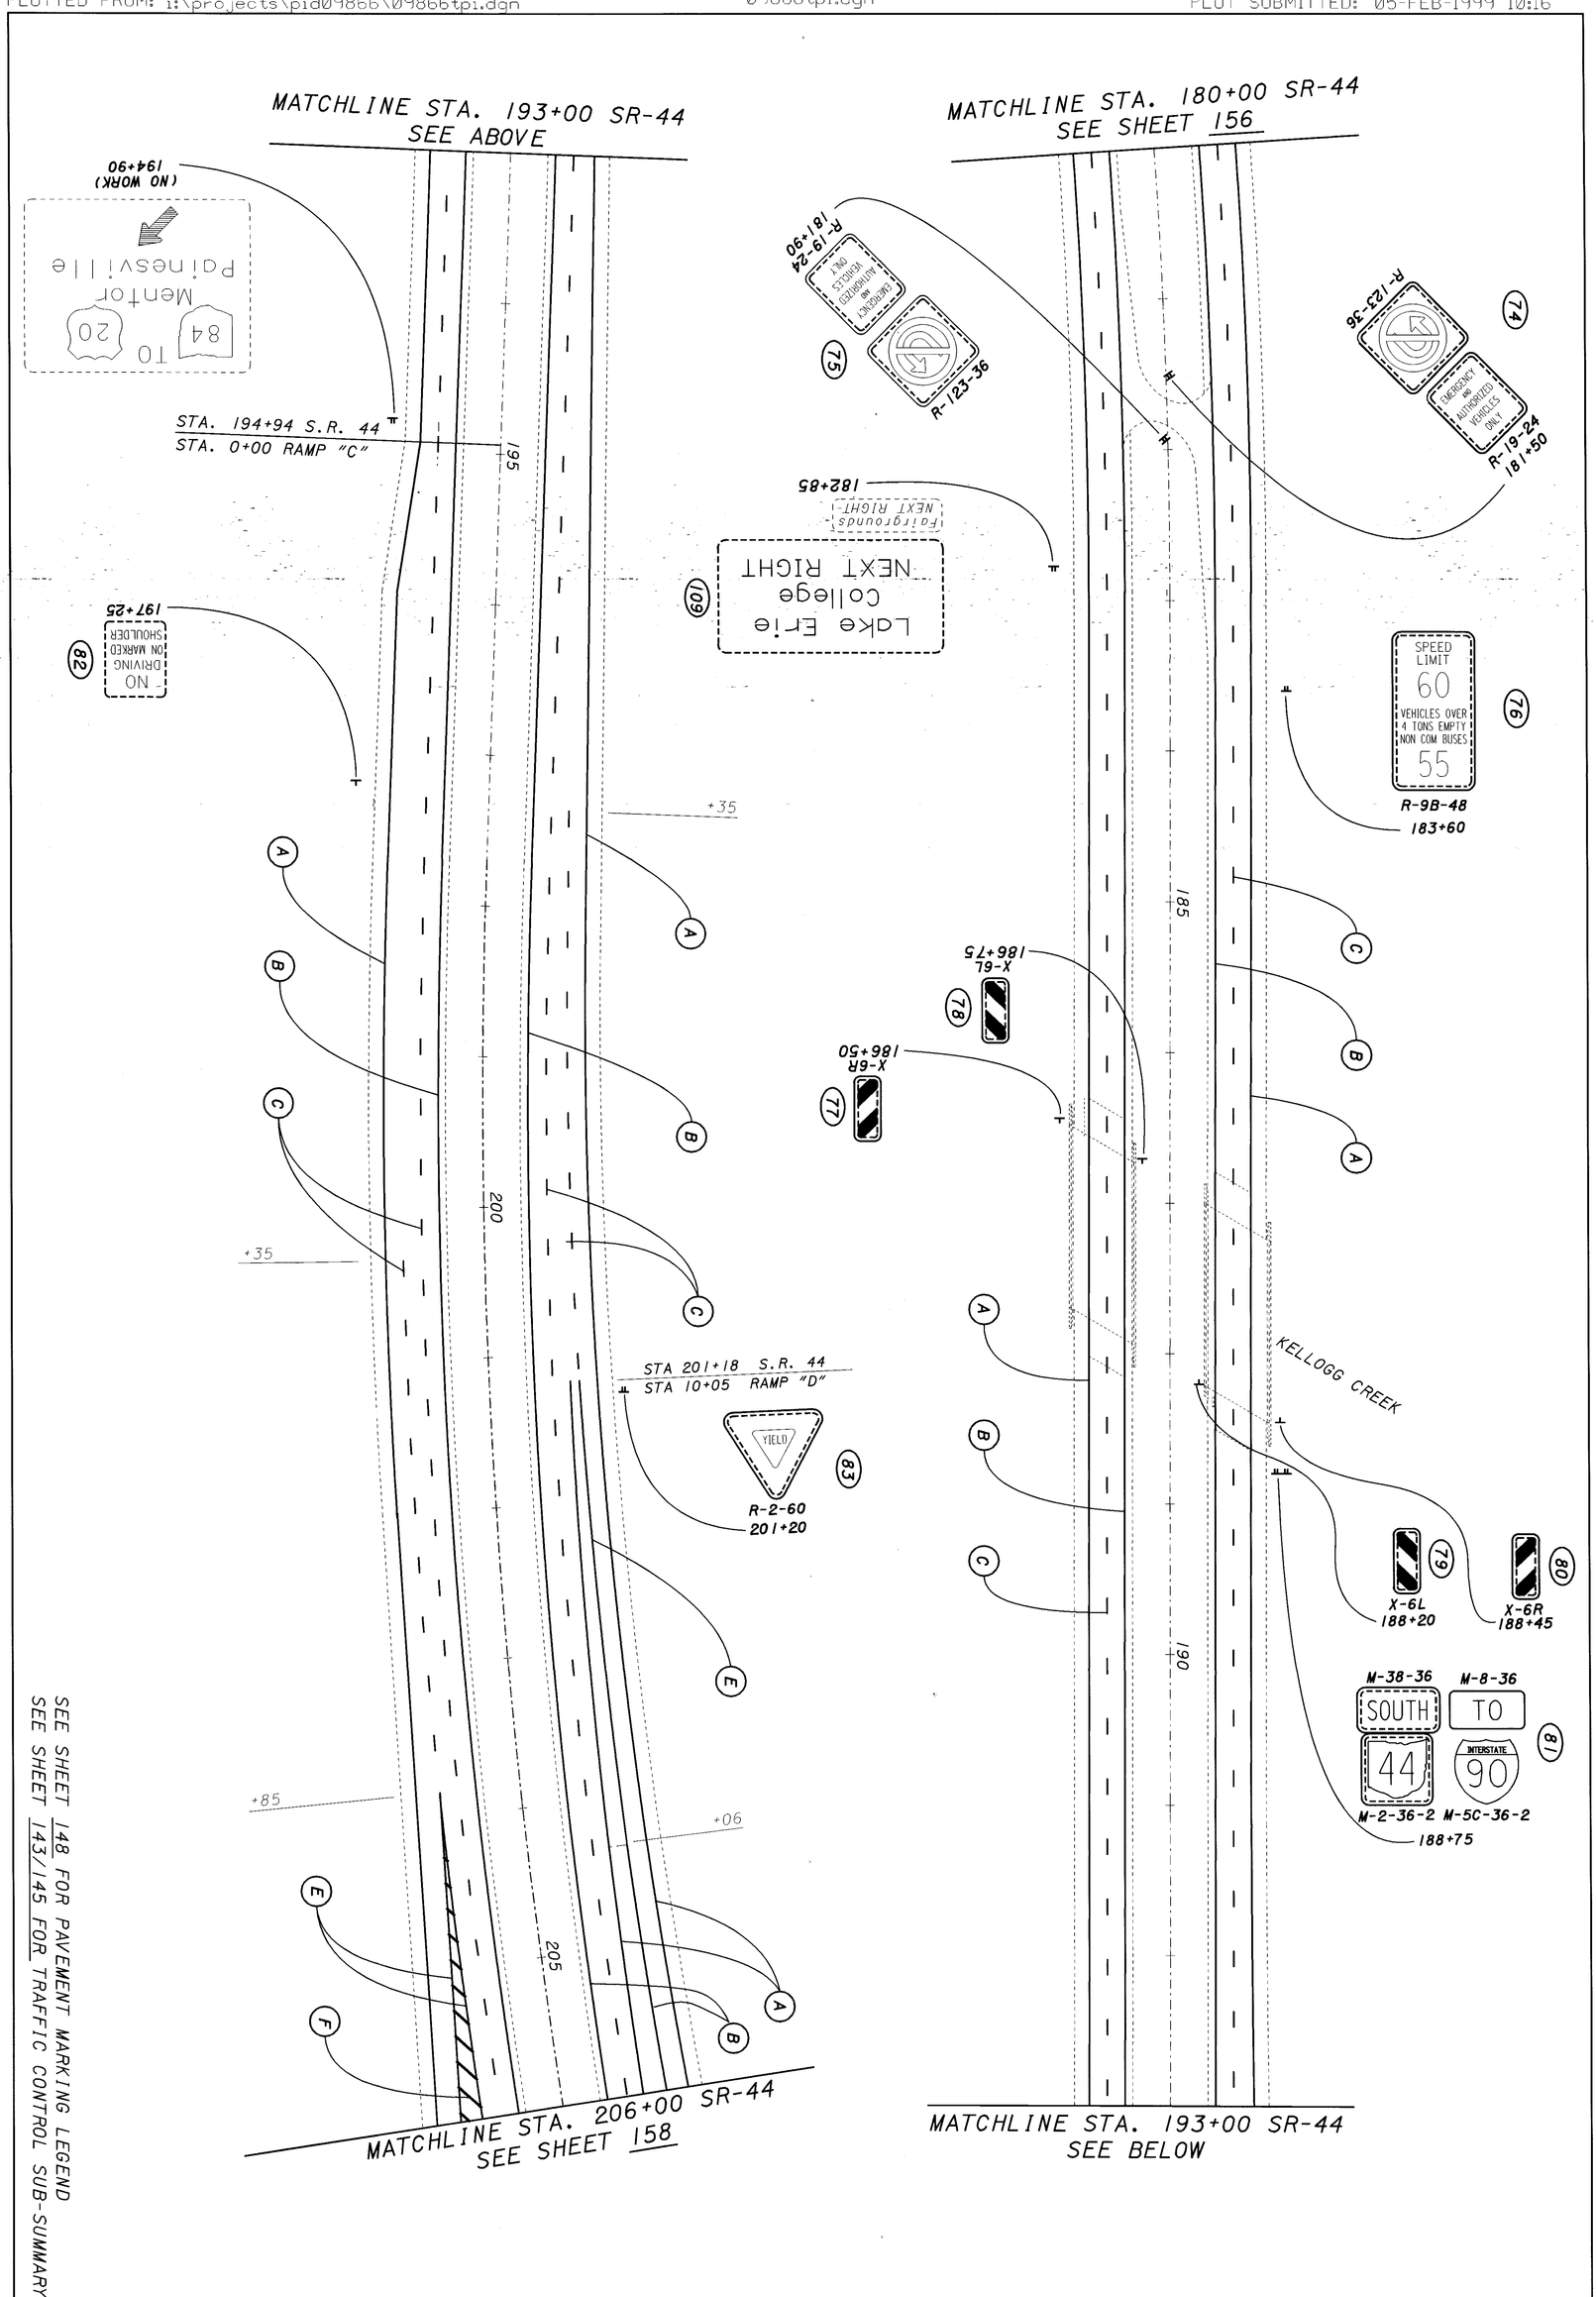

SEE SHEET 148 FOR PAVEMENT MARKING LEGEND
SEE SHEET 143/145 FOR TRAFFIC CONTROL SUB-SUMMARY

157/196	LAK-44-0.01	TRAFFIC CONTROL - S.R. 44 STA. 180+00 TO STA. 206+00	CALCULATED JEL CHECKED FLK	0 50 100 SCALE IN FEET