PLOTTED FROM: I:\PROJECTS\P1d18391\dgn\18391tpf.dgn

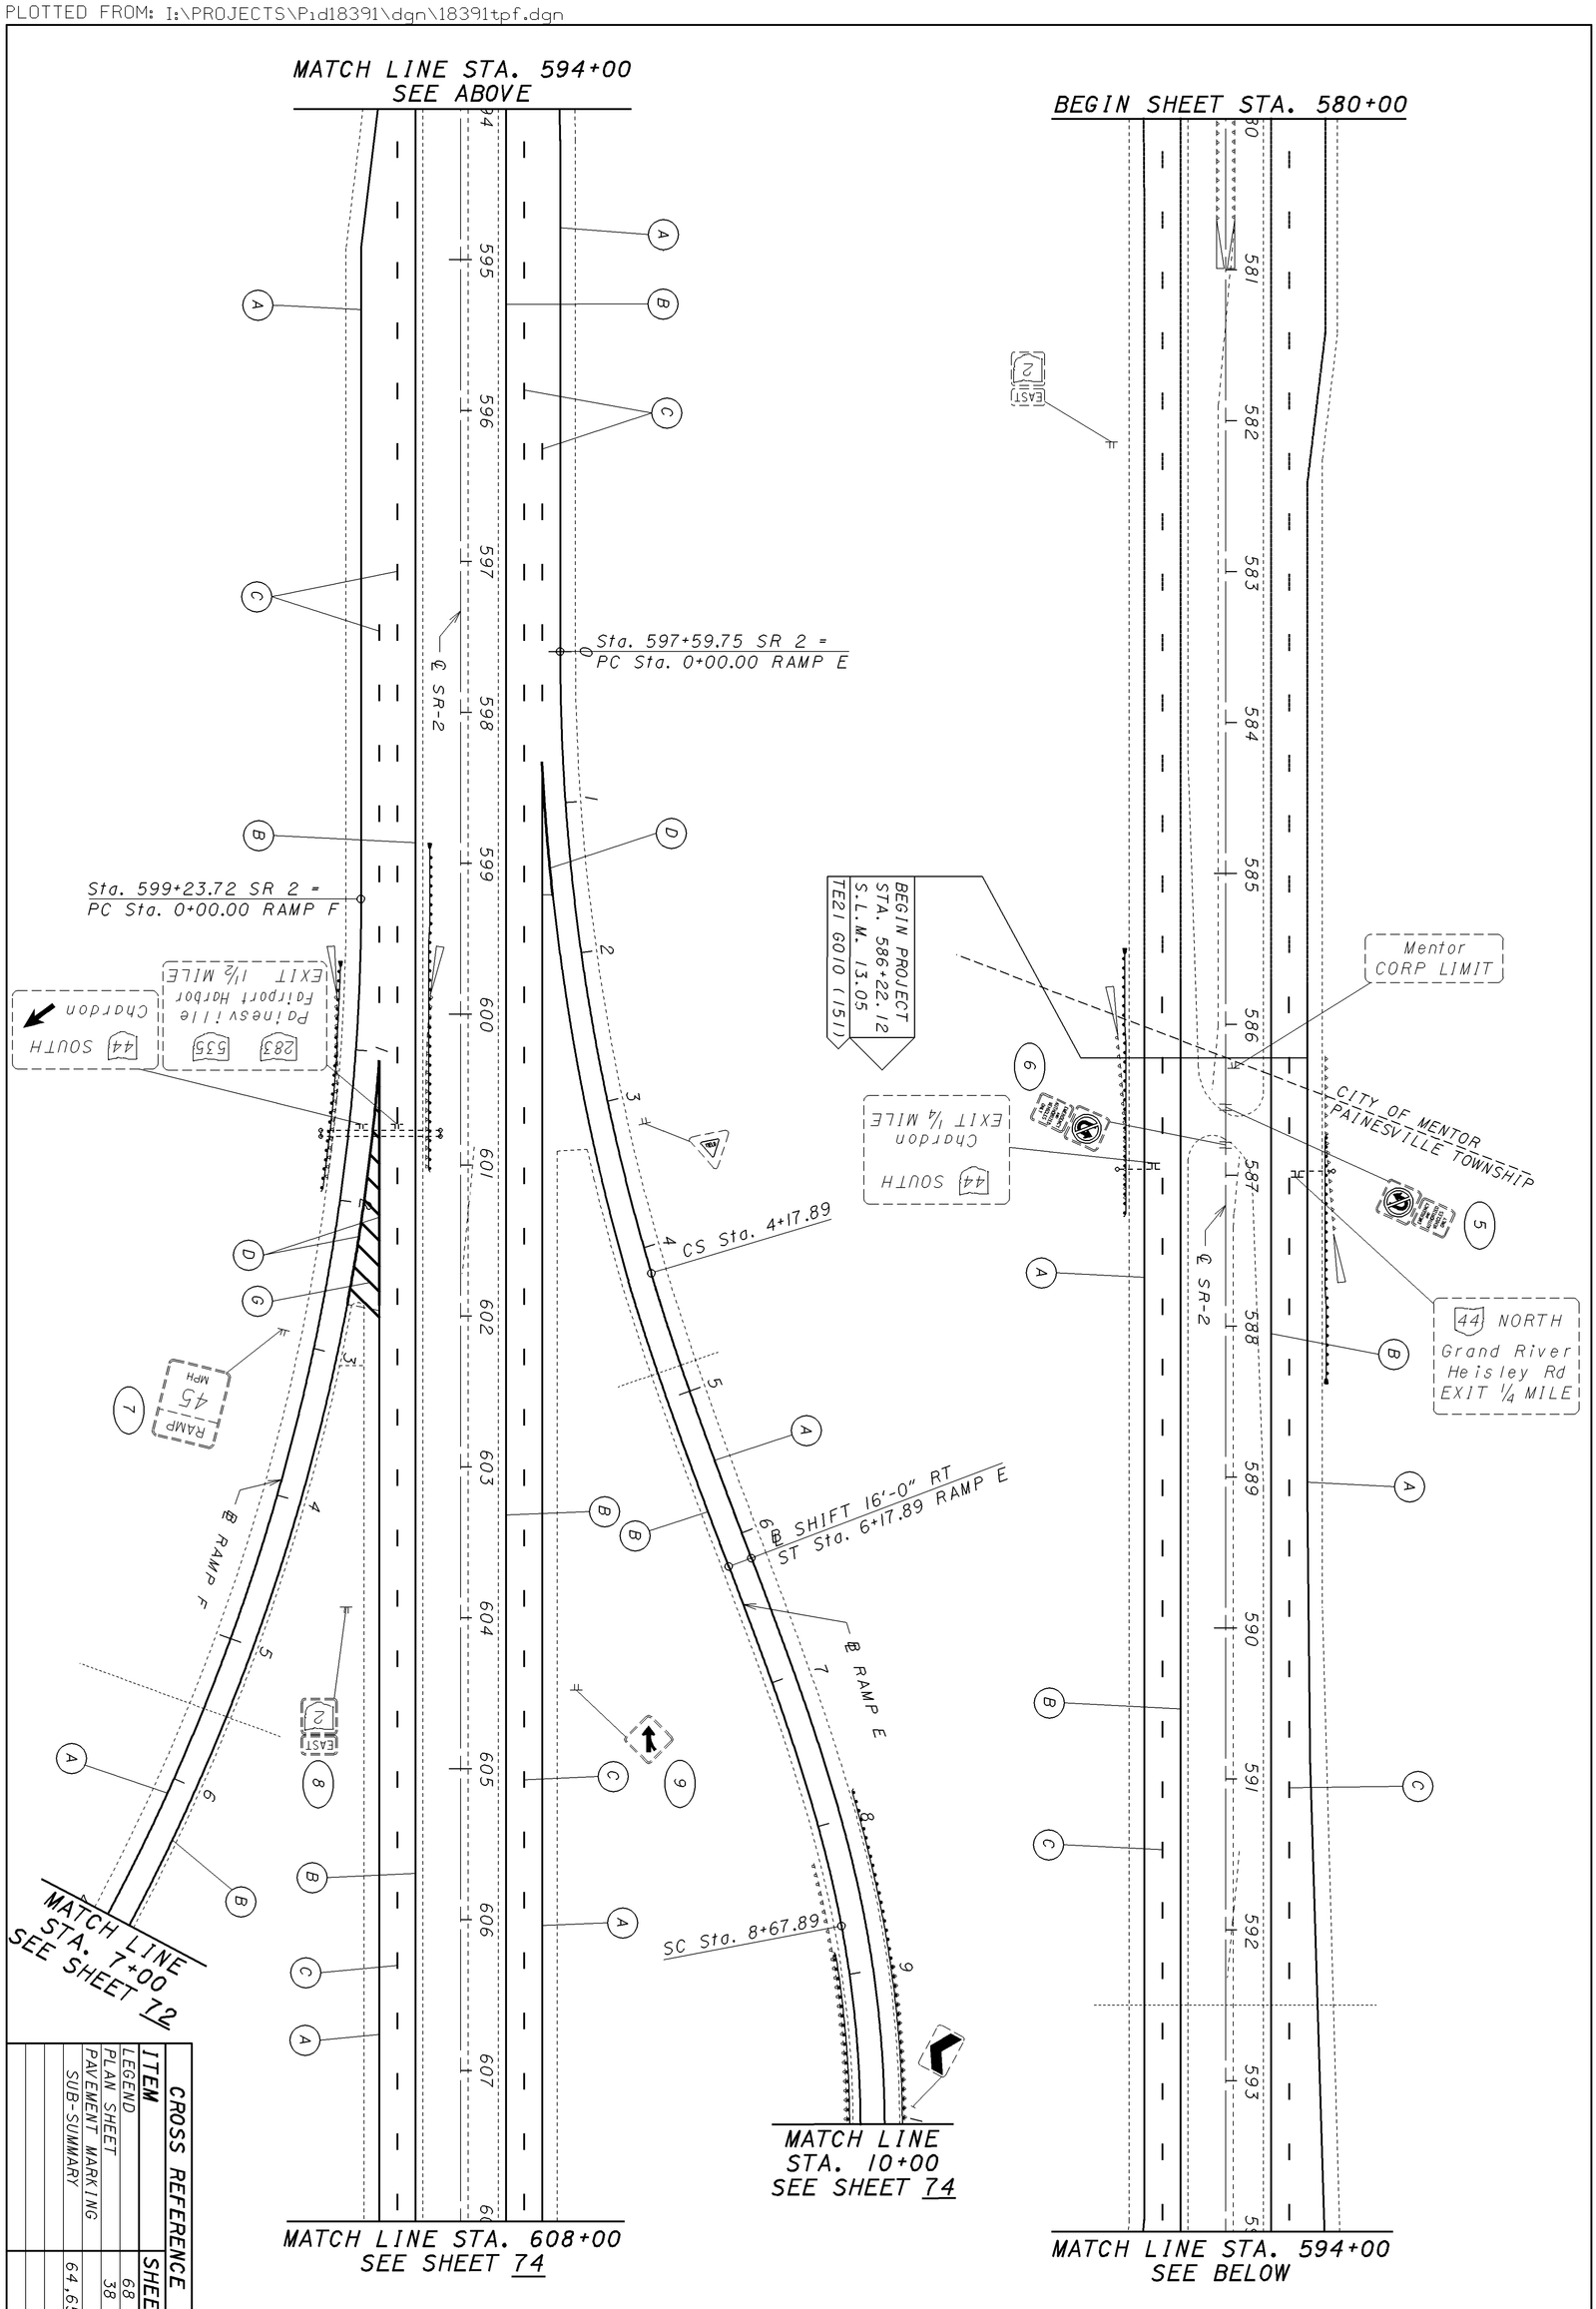

CROSS REFERENCE	
ITEM	SHEET
LEGEND	68
PLAN SHEET	38
PAVEMENT MARKING	
SUB-SUMMARY	64,65

73
93

LAKE COUNTY
LAK-2/44-13.05/4.14

TRAFFIC CONTROL PLAN SHEET - S.R. 2
STA. 580+00 TO STA. 608+00

CALCULATED EMK
CHECKED LDH

0 50 100
SCALE IN FEET

N