153
204

LAK-44-3.79

TYPICAL PART TEMPORARY ROADBED SECTION

TOTAL VOLUME CUT = 808 cu.yd.
TOTAL VOLUME FILL = 4198 CU.YD. Including subbase

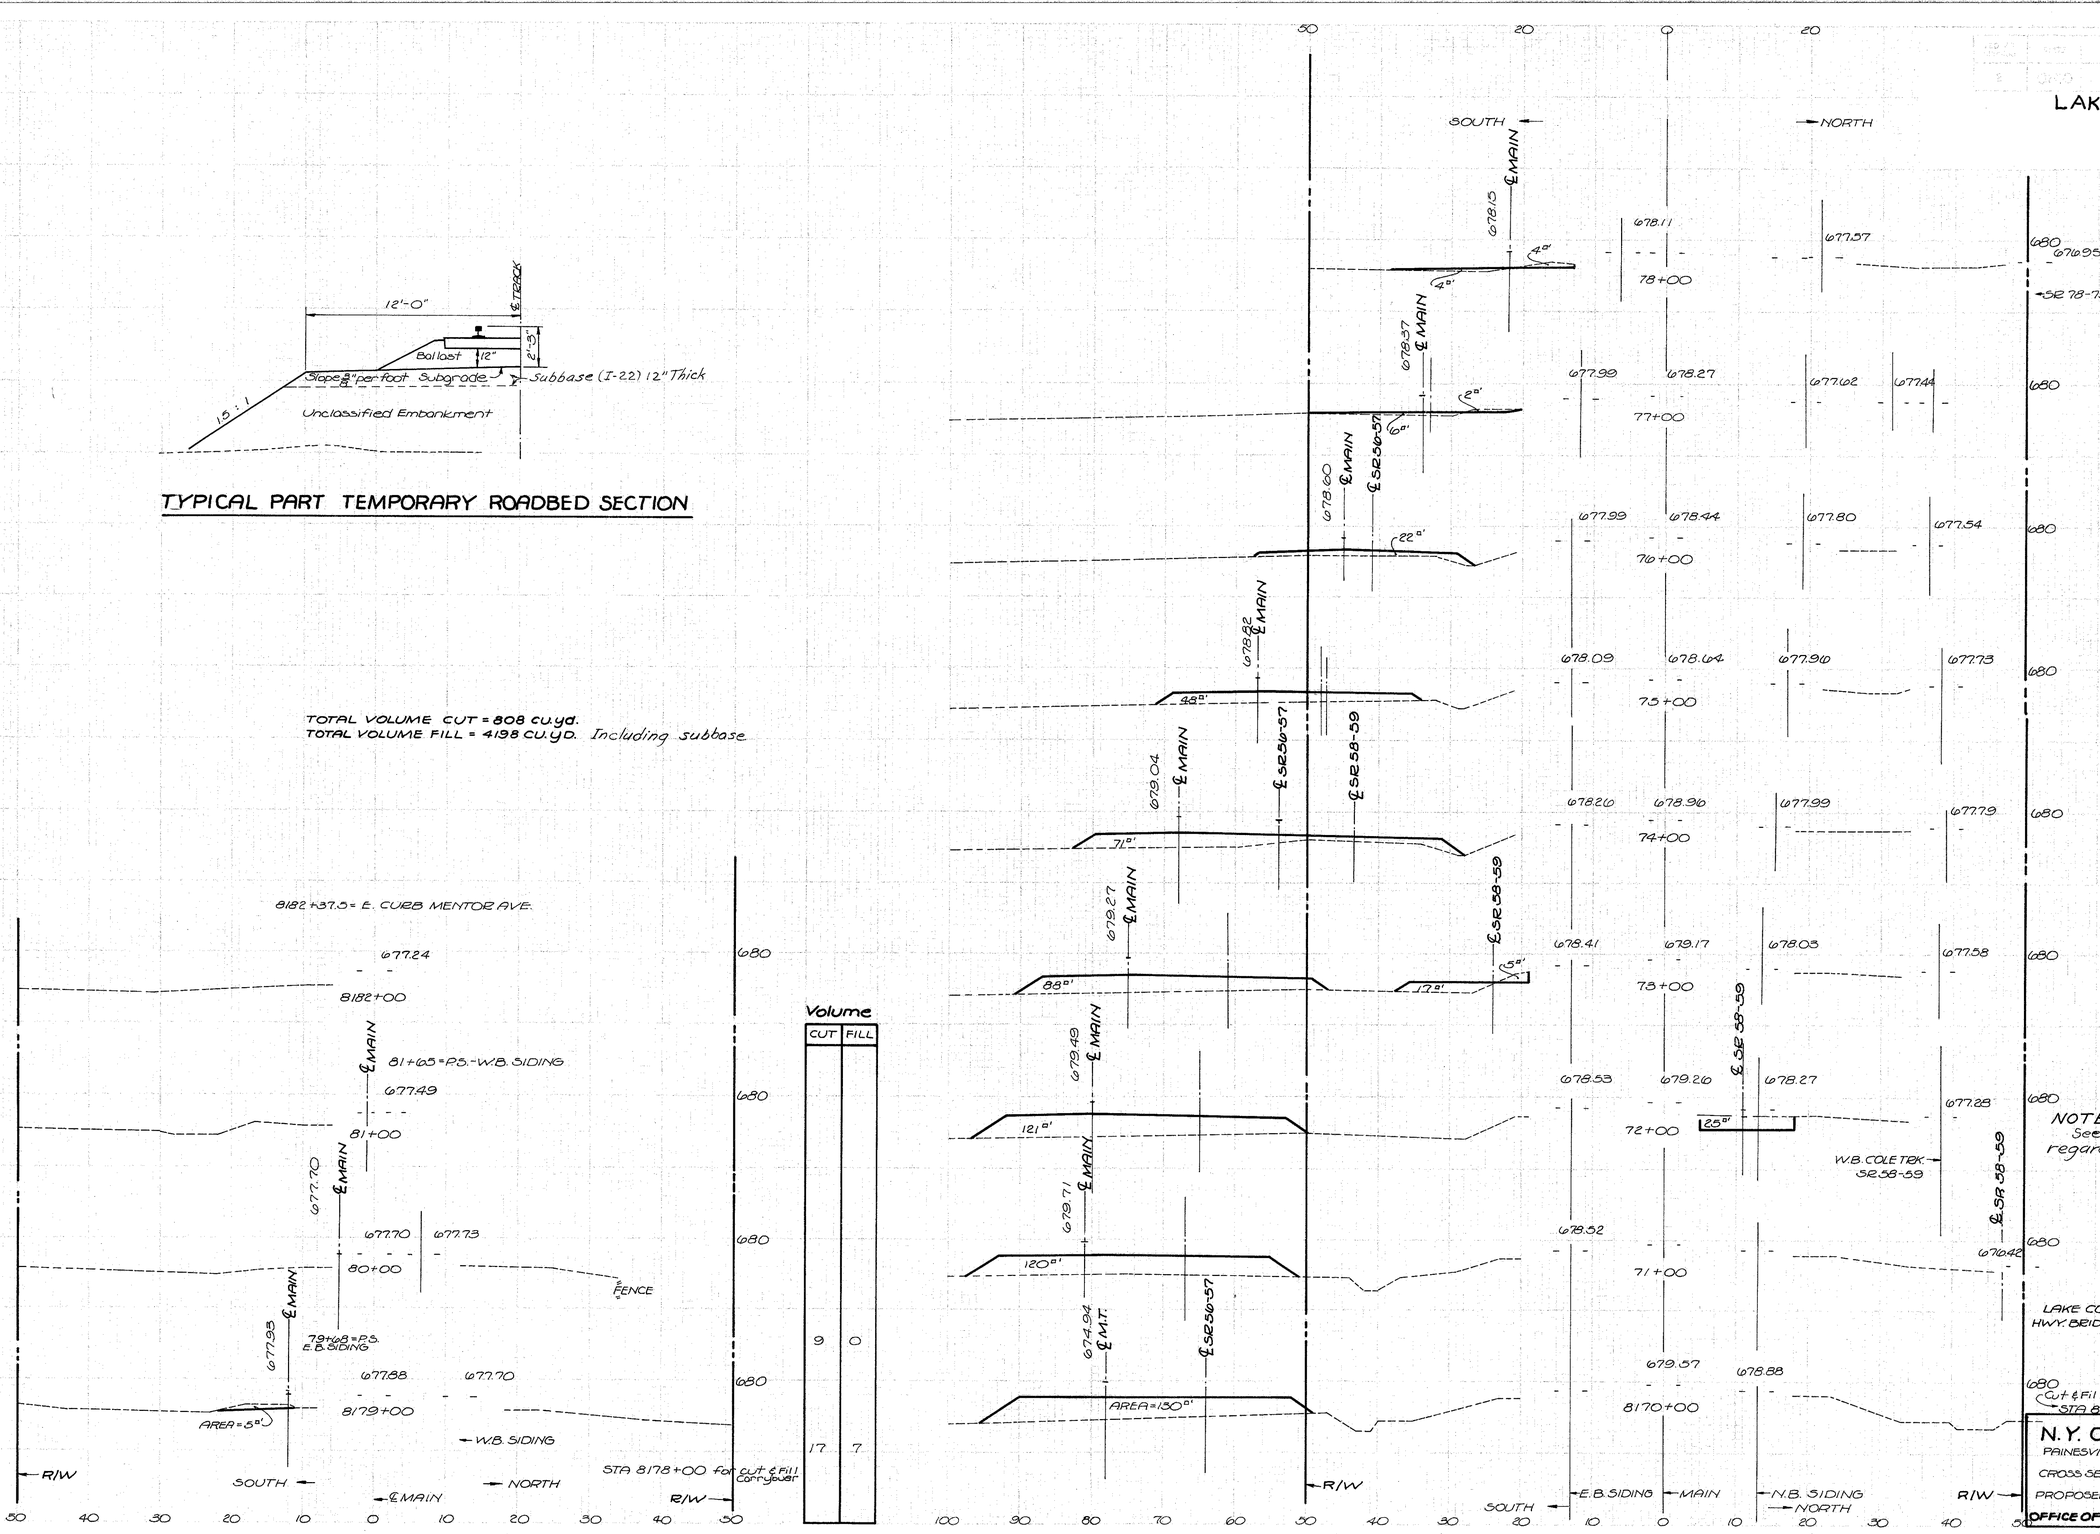

NOTE:
See Note on Sheet No. 151 regarding elevations.

LAKE COUNTY
HWY. BRIDGE NO. LAK-44-0483

N.Y.C. & St. L. R.R. Co.
PAINESVILLE, O. N.K.P. DIST.
CROSS SECTIONS IN VACINITY OF
PROPOSED ROUTE 44 UNDERPASS
OFFICE OF DIVISION ENGR.- CONNEAUT

11	19
4	52
0	130
0	220
9	326
56	419
46	446
0	463
41	435