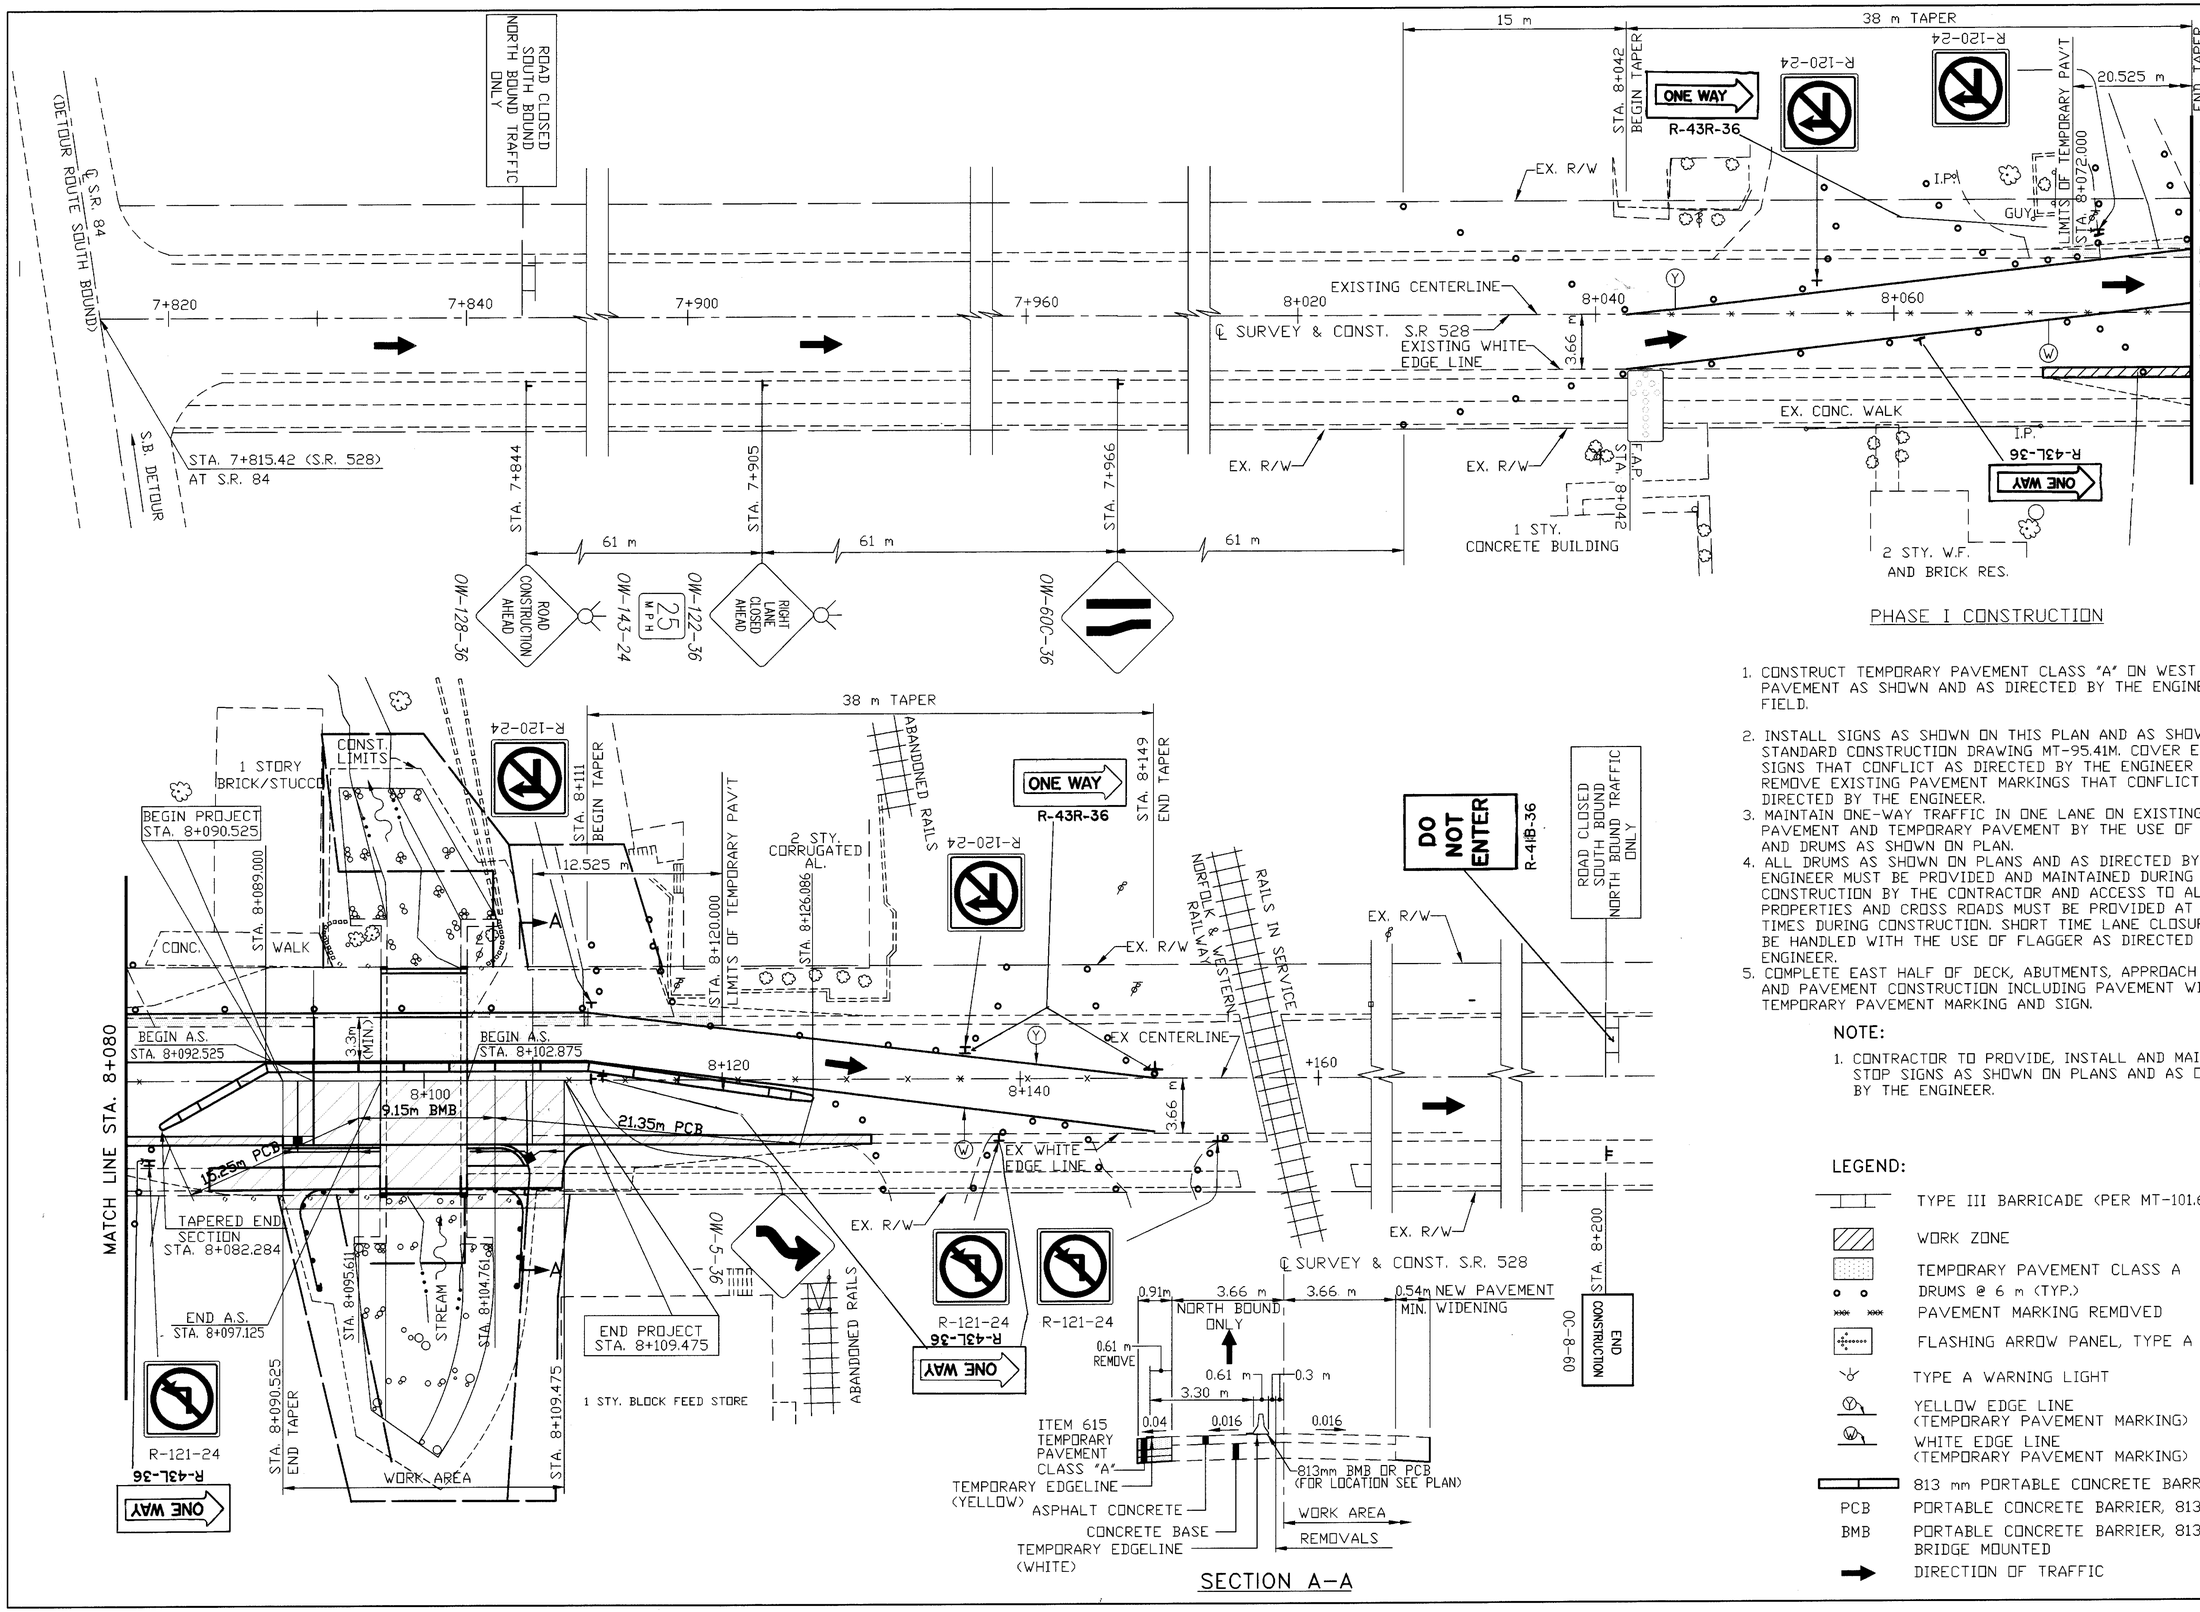

PHASE I CONSTRUCTION

1. CONSTRUCT TEMPORARY PAVEMENT CLASS "A" ON WEST SIDE OF PAVEMENT AS SHOWN AND AS DIRECTED BY THE ENGINEER ON FIELD.
2. INSTALL SIGNS AS SHOWN ON THIS PLAN AND AS SHOWN ON STANDARD CONSTRUCTION DRAWING MT-95.41M. COVER EXISTING SIGNS THAT CONFLICT AS DIRECTED BY THE ENGINEER AND REMOVE EXISTING PAVEMENT MARKINGS THAT CONFLICT AS DIRECTED BY THE ENGINEER.
3. MAINTAIN ONE-WAY TRAFFIC IN ONE LANE ON EXISTING PAVEMENT AND TEMPORARY PAVEMENT BY THE USE OF STRIPING AND DRUMS AS SHOWN ON PLAN.
4. ALL DRUMS AS SHOWN ON PLANS AND AS DIRECTED BY THE ENGINEER MUST BE PROVIDED AND MAINTAINED DURING CONSTRUCTION BY THE CONTRACTOR AND ACCESS TO ALL PROPERTIES AND CROSS ROADS MUST BE PROVIDED AT ALL TIMES DURING CONSTRUCTION. SHORT TIME LANE CLOSURE SHALL BE HANDLED WITH THE USE OF FLAGGER AS DIRECTED BY THE ENGINEER.
5. COMPLETE EAST HALF OF DECK, ABUTMENTS, APPROACH SLABS AND PAVEMENT CONSTRUCTION INCLUDING PAVEMENT WIDENING TEMPORARY PAVEMENT MARKING AND SIGN.

NOTE:

1. CONTRACTOR TO PROVIDE, INSTALL AND MAINTAIN STOP SIGNS AS SHOWN ON PLANS AND AS ORDERED BY THE ENGINEER.

LEGEND:

- TYPE III BARRICADE (PER MT-101.60M)
- WORK ZONE
- TEMPORARY PAVEMENT CLASS A
- DRUMS @ 6 m (TYP.)
- PAVEMENT MARKING REMOVED
- FLASHING ARROW PANEL, TYPE A
- TYPE A WARNING LIGHT
- YELLOW EDGE LINE (TEMPORARY PAVEMENT MARKING)
- WHITE EDGE LINE (TEMPORARY PAVEMENT MARKING)
- 813 mm PORTABLE CONCRETE BARRIER
- PCB — PORTABLE CONCRETE BARRIER, 813 mm
- BMB — PORTABLE CONCRETE BARRIER, 813 mm BRIDGE MOUNTED
- DIRECTION OF TRAFFIC

N

0 5 10 HORIZONTAL SCALE IN METERS

CALCULATED JC | CHECKED NT

MAINTENANCE OF TRAFFIC (PHASE I)

LAK-528-8.095

528MOT1