STA. 47+62.13 RELOCATED ℄ HIGH STREET
= STA. 47+62.13 RIGHT-OF-WAY ℄ EAST STREET

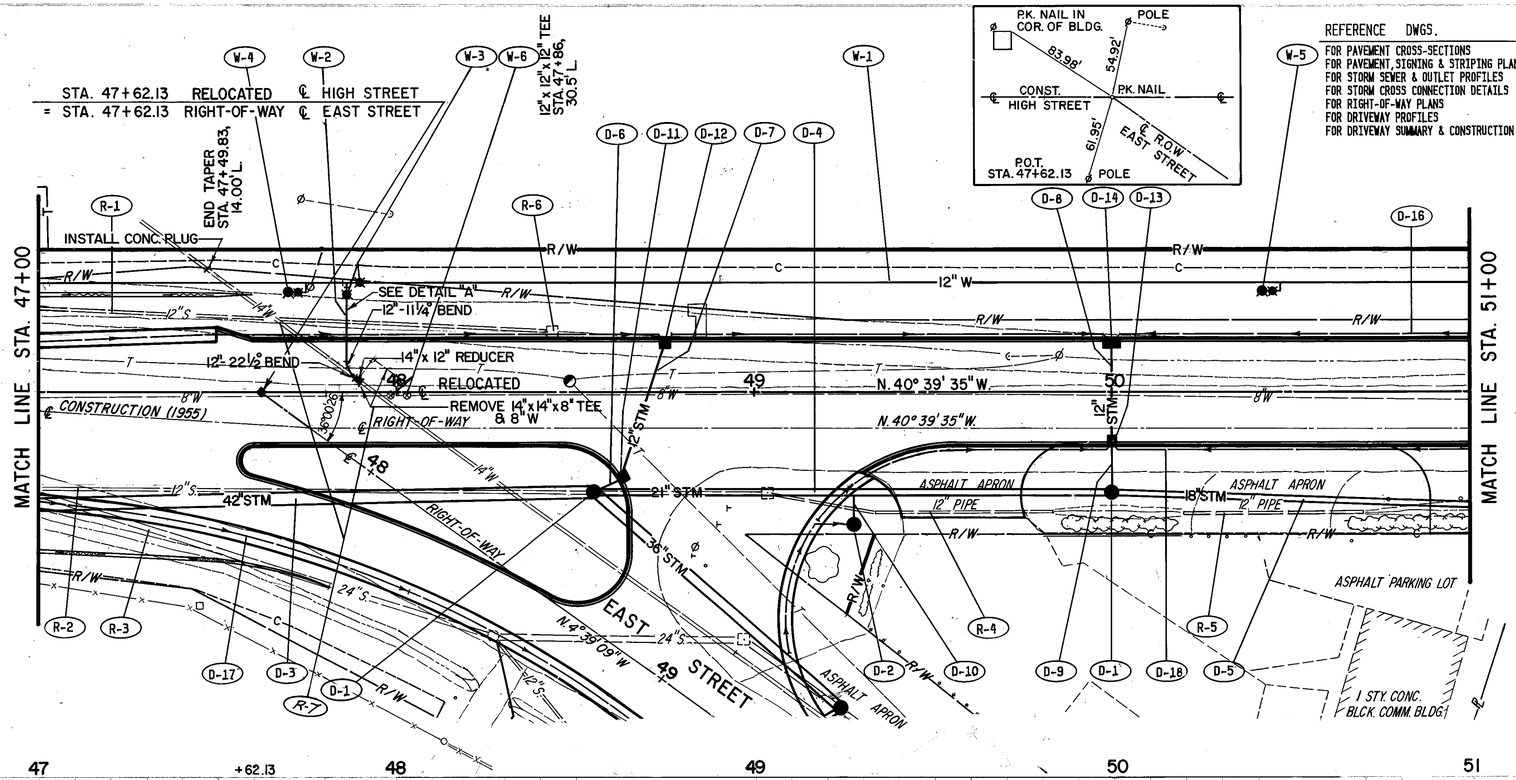

REFERENCE DWGS.	SH'T NO.
FOR PAVEMENT CROSS-SECTIONS	49-52
FOR PAVEMENT, SIGNING & STRIPING PLANS	134, 135
FOR STORM SEWER & OUTLET PROFILES	148
FOR STORM CROSS CONNECTION DETAILS	164, 168
FOR RIGHT-OF-WAY PLANS	199
FOR DRIVEWAY PROFILES	106
FOR DRIVEWAY SUMMARY & CONSTRUCTION DETAILS	132

DRAINAGE

REF	LOCATION	605 6" SHALLOW PIPE UNDERDRAINS AS PER PL LF.	604 CATCH BASIN STD NO. 3A MOD AS PER PLAN EA.	604 CATCH BASIN STD NO.3 MOD AS PER PLAN EA.	604 CATCH BASIN STD NO. 2-2-B EA.	604 MANHOLE STD NO.3 EA.	603 6" CONDUIT TYPE F, AS PER PLAN LF.	603 12" CONDUIT TYPE B, AS PER PLAN LF.	603 12" CONDUIT TYPE C, AS PER PLAN LF.	603 18" CONDUIT TYPE C, AS PER PLAN LF.	603 21" CONDUIT TYPE B, AS PER PLAN LF.	603 42" CONDUIT TYPE B, AS PER PLAN LF.
D-1	48+55, 28'R., 50+00, 28'R.				1	2						156
D-2	49+28, 37'R.										145	
D-3	47+00, 32'R. - 48+55, 28'R.									100		
D-4	48+55, 28'R. - 50+00, 28'R.								9			
D-5	50+00, 28'R. - 51+00, 31'R.							39				
D-6	48+55, 28'R. - 48+63, 24'R.							26.5				
D-7	48+63, 24'R. - 48+75, 14'L.										14.5	
D-8	50+00, 14'L. - 14'R.											9
D-9	50+00, 14'R. - 28'R.											
D-10	49+28, 28'R. - 37'R.											
D-11	48+63, 24'R.			1			20					
D-12	48+75, 14'L.		1									
D-13	50+00, 14'R.		1									
D-14	50+00, 14'L.			1			30					
D-16	47+00 - 51+00, L.	380										
D-17	47+00 - 48+00, R.	108										
D-18	49+25 - 51+00, R.	190										
	TOTALS	678	3	1	1	2	50	65.5	32.5	100	145	156

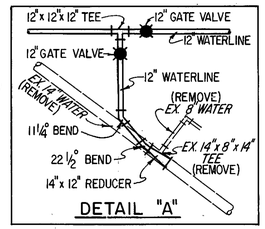

DETAIL "A"

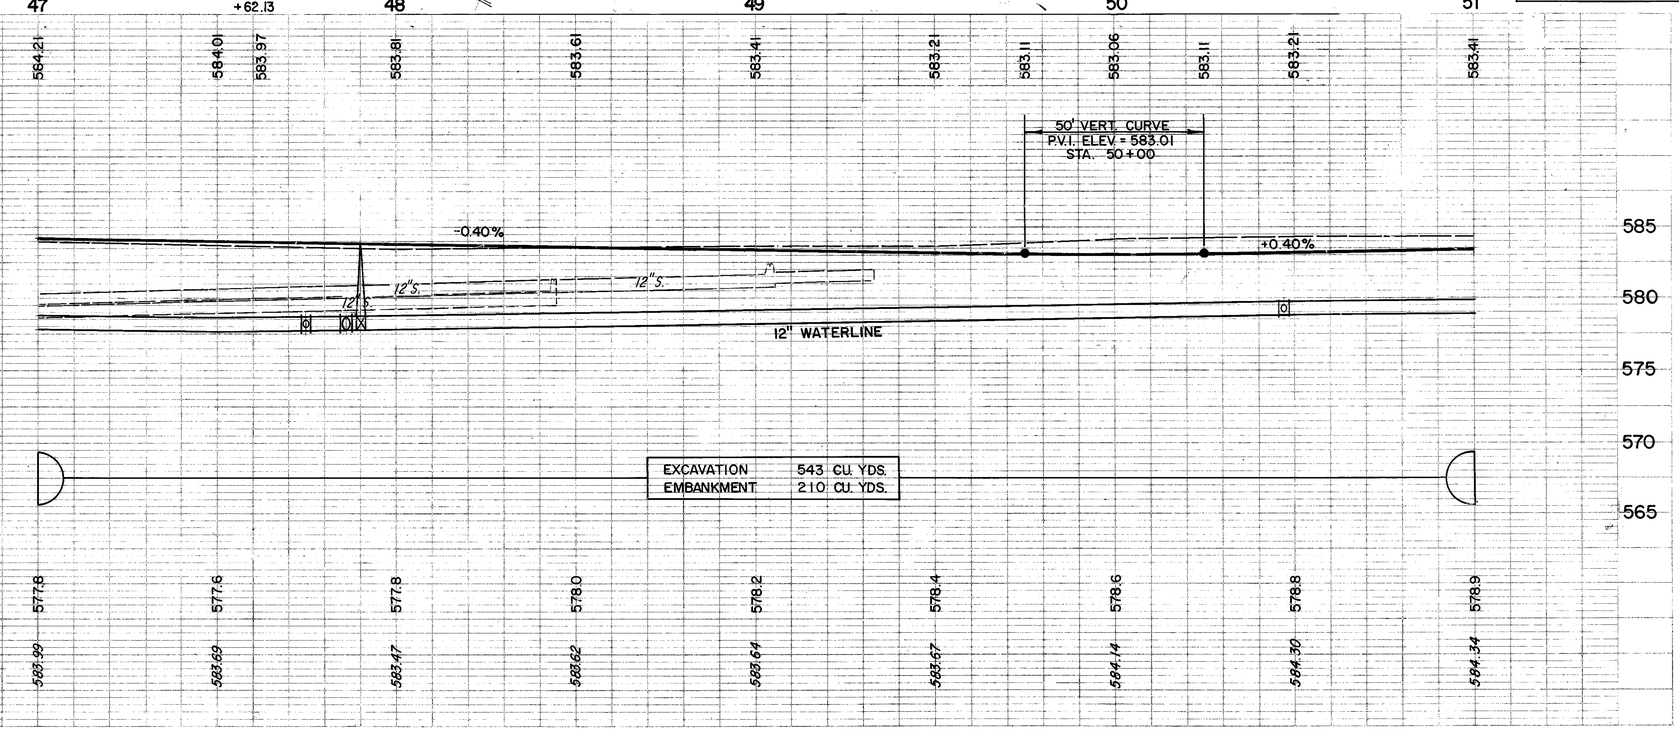

EXCAVATION	543 CU. YDS.
EMBANKMENT	210 CU. YDS.

ROADWAY

REF	LOCATION	202 PIPE REMOVED 24" AND UNDER LF.	202 INLET REMOVED EA.
R-1	47+00 - 48+44, L.	144	
R-2	47+00 - 47+70, R.	70	
R-3	47+00 - 48+27, R.	134	
R-4	49+05 - 49+84, R.	79	
R-5	50+20 - 50+70, R.	50	
R-6	48+44, 17'L.		1
R-7	47+90± L.	65	
	TOTALS	542	1

WATERWORKS

REF	LOCATION	SPEC 12" CL.52 D.I. PIPE AND C.I. FITTINGS LF.	SPEC 12" GATE VALVE W/VALVE BOX EA.	SPEC 6" HYDRANT ASSEMBLY TYPE B EA.	SPEC WATER VALVE & BOX REMOVED EA.
W-1	47+00 - 51+00	400			
W-2	47+86, 30.5'L. - 47+89, 4'L.	30			
W-3	47+90, 30.5'L.; 47+86, 27'L.		2		
W-4	47+75, 30.5'L.			1	
W-5	50+47, 30.5'L.			1	
W-6	48+00± ℄				3
	TOTALS	430	2	2	3

PLATE 1 PLAN-PROFILE B.P.R. STANDARD
EUGENE DIETZGEN CO. CHICAGO NEW YORK

PLAN & PROFILE STA. 47+00 TO STA. 51+00

HIGH STREET