CALC BY: DATE 2-17-84
CHKD BY: KS DATE 3/7/84

LAK - 535 - 0.42
HIGH STREET / WATER STREET

OHIO
FHWA REGION 5

45/225

FINAL SURVEY — NOTE BOOK — NO. — SURVEYED — PLOTTED — TEMPLATE — AREAS — AREAS CHECKED — BY — DA.

ORIGINAL SURVEY — NOTE BOOK — NO. — SURVEYED — PLOTTED — TEMPLATE — AREAS — AREAS CHECKED — BY — DATE

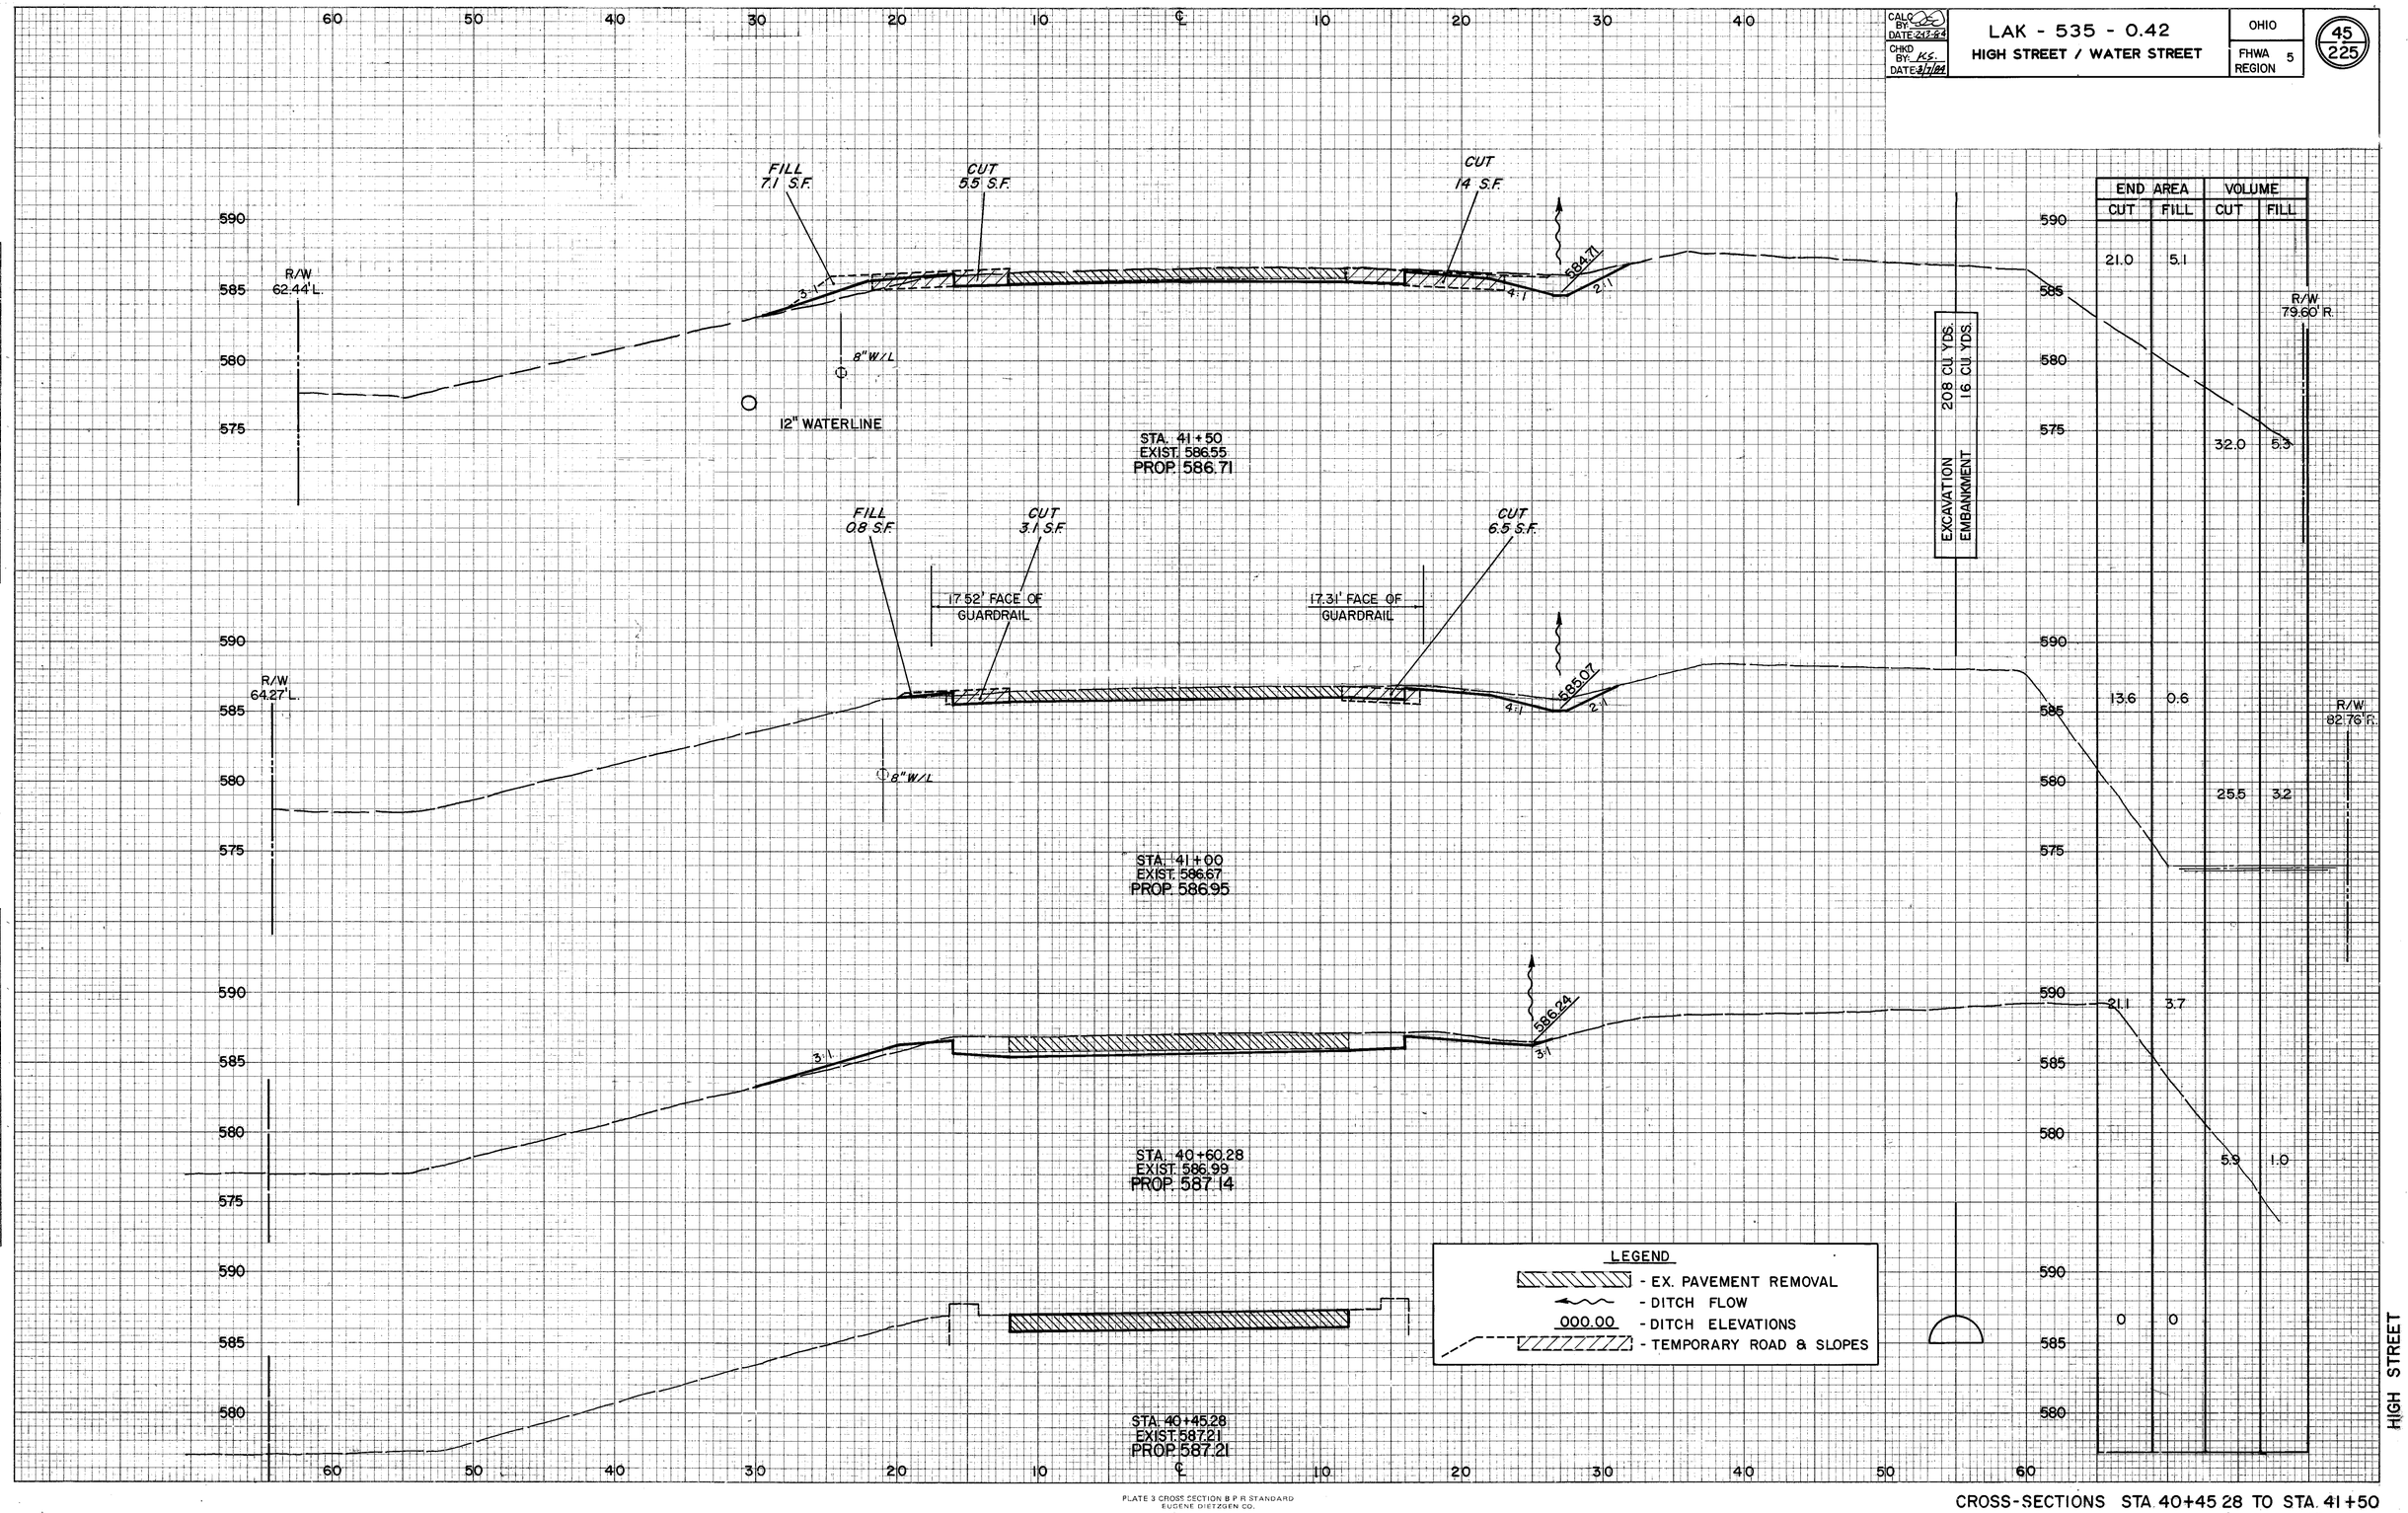

	END AREA		VOLUME	
	CUT	FILL	CUT	FILL
	21.0	5.1		
			32.0	5.3
	13.6	0.6		
			25.5	3.2
	21.1	3.7		
			5.9	1.0
	0	0		

EXCAVATION 208 CU. YDS.
EMBANKMENT 16 CU. YDS.

R/W 79.60' R.

R/W 82.76' R.

LEGEND
- EX. PAVEMENT REMOVAL
- DITCH FLOW
- 000.00 - DITCH ELEVATIONS
- TEMPORARY ROAD & SLOPES

HIGH STREET

PLATE 3 CROSS SECTION B P R STANDARD
EUGENE DIETZGEN CO.

CROSS-SECTIONS STA 40+45 28 TO STA. 41+50