CALC BY: DATE: 2-13-84	LAK - 535 - 0.42	OHIO	50
CHKD BY: K.S. DATE: 3/7/84	HIGH STREET / WATER STREET	FHWA REGION 5	225

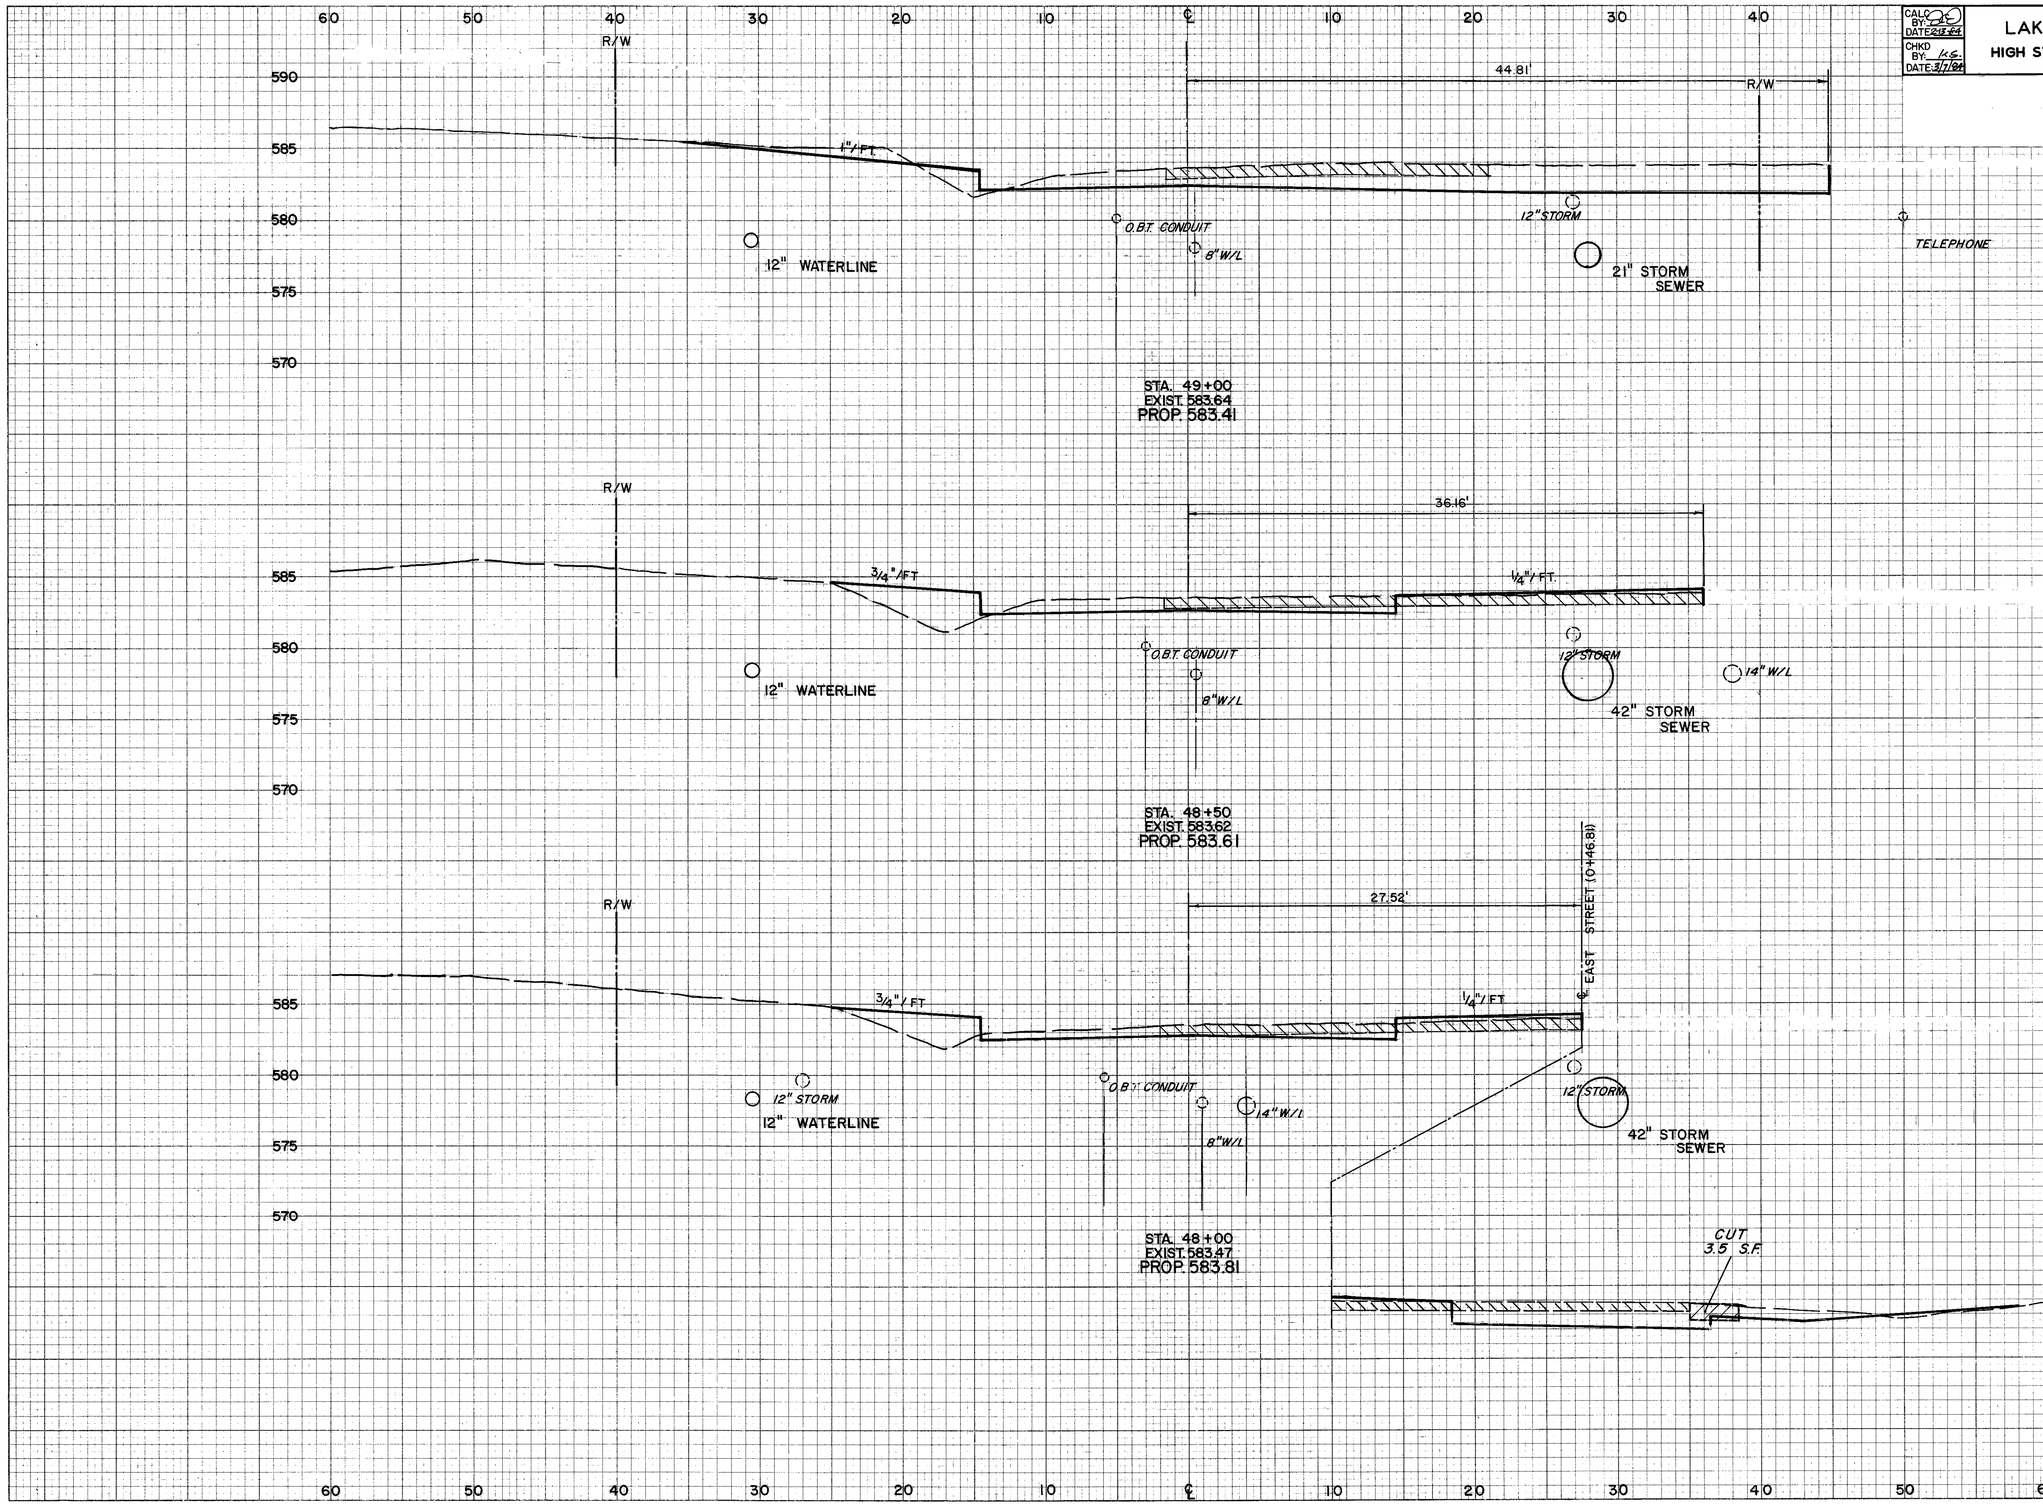

END AREA CUT	END AREA FILL	VOLUME CUT	VOLUME FILL
83.6	5.2		
		90.3	40.6
13.9	38.6		
		21.6	60.5
9.4	26.7		
		37.2	28.4

HIGH STREET

CROSS-SECTIONS STA. 48+00 TO STA. 49+00

PLATE 3 CROSS SECTION B P R STANDARD
EUGENE DIETZGEN CO.