CALC BY: DATE: 2-13-84
CHKD BY: KS DATE: 3/7/84

LAK - 535 - 0.42
HIGH STREET / WATER STREET

OHIO
FHWA REGION 5

64
225

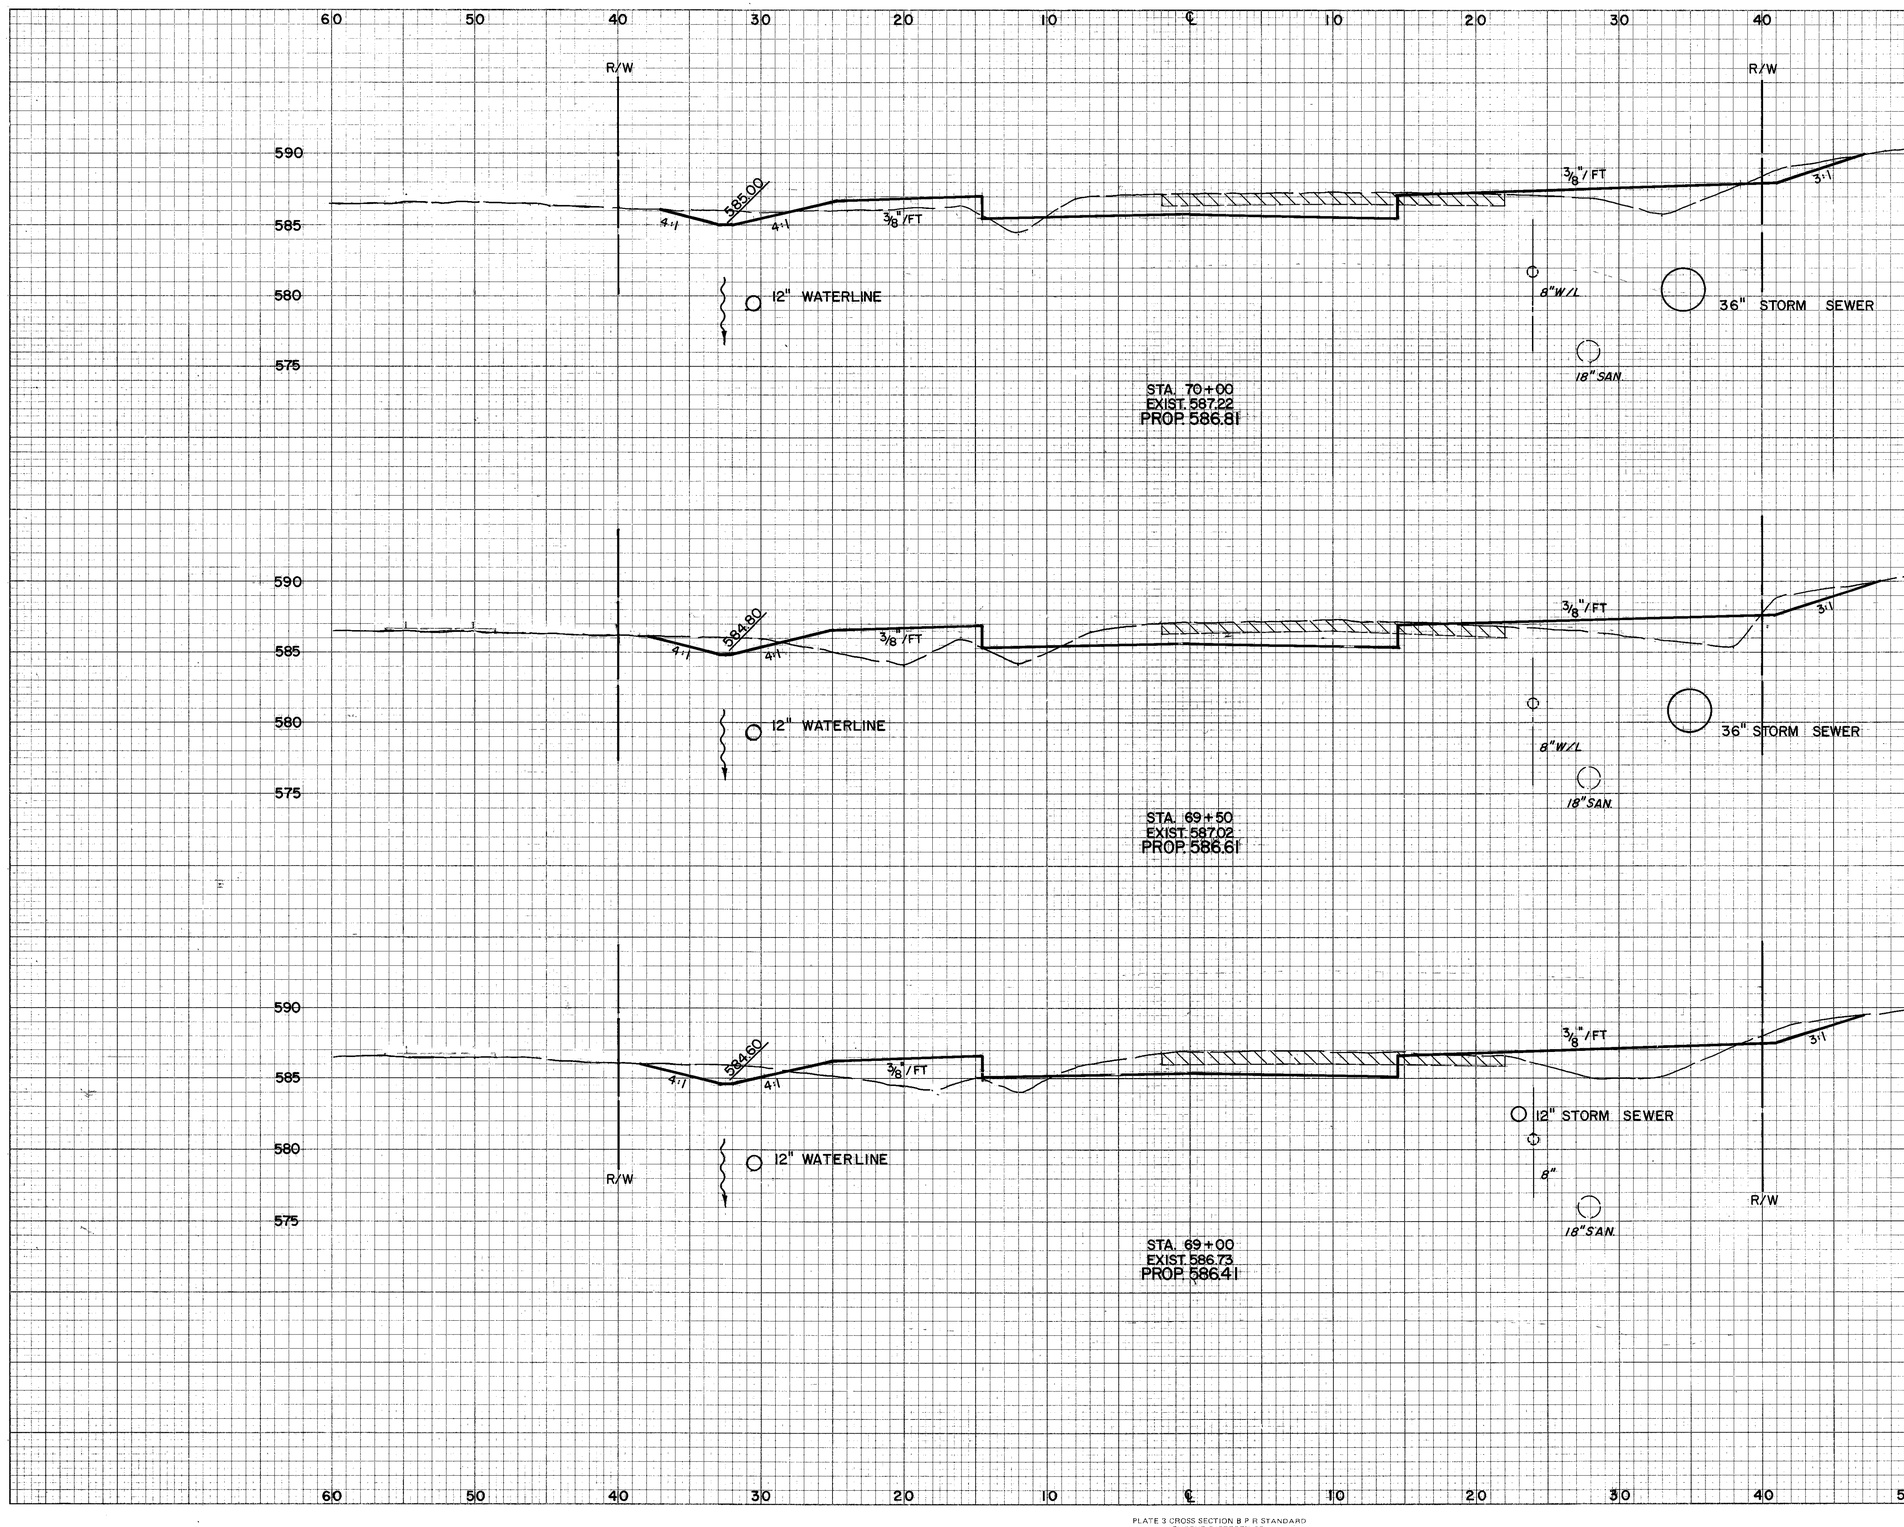

END AREA		VOLUME	
CUT	FILL	CUT	FILL
29.1	31.3		
		56.1	78.1
31.5	53.1		
		57.2	100.4
30.3	55.3		
		56.6	119.1

EXCAVATION	478 CU. YDS.
EMBANKMENT	630 CU. YDS.

FINAL SURVEY — NOTE BOOK — NO. — SURVEYED — PLOTTED — TEMPLATE — AREAS — AREAS CHECKED — BY — DATE

ORIGINAL SURVEY — NOTE BOOK — NO. — SURVEYED — PLOTTED — TEMPLATE — AREAS — AREAS CHECKED — BY — DATE

PLATE 3 CROSS SECTION B P R STANDARD
EUGENE DIETZGEN CO.

CROSS-SECTIONS STA. 69+00 TO STA. 70+00

HIGH STREET