CALC BY _____ DATE 2-13-89
CHKD BY M.S. DATE 3/7/89

LAK - 535 - 0.42
HIGH STREET / WATER STREET

OHIO
FHWA REGION 5

89
225

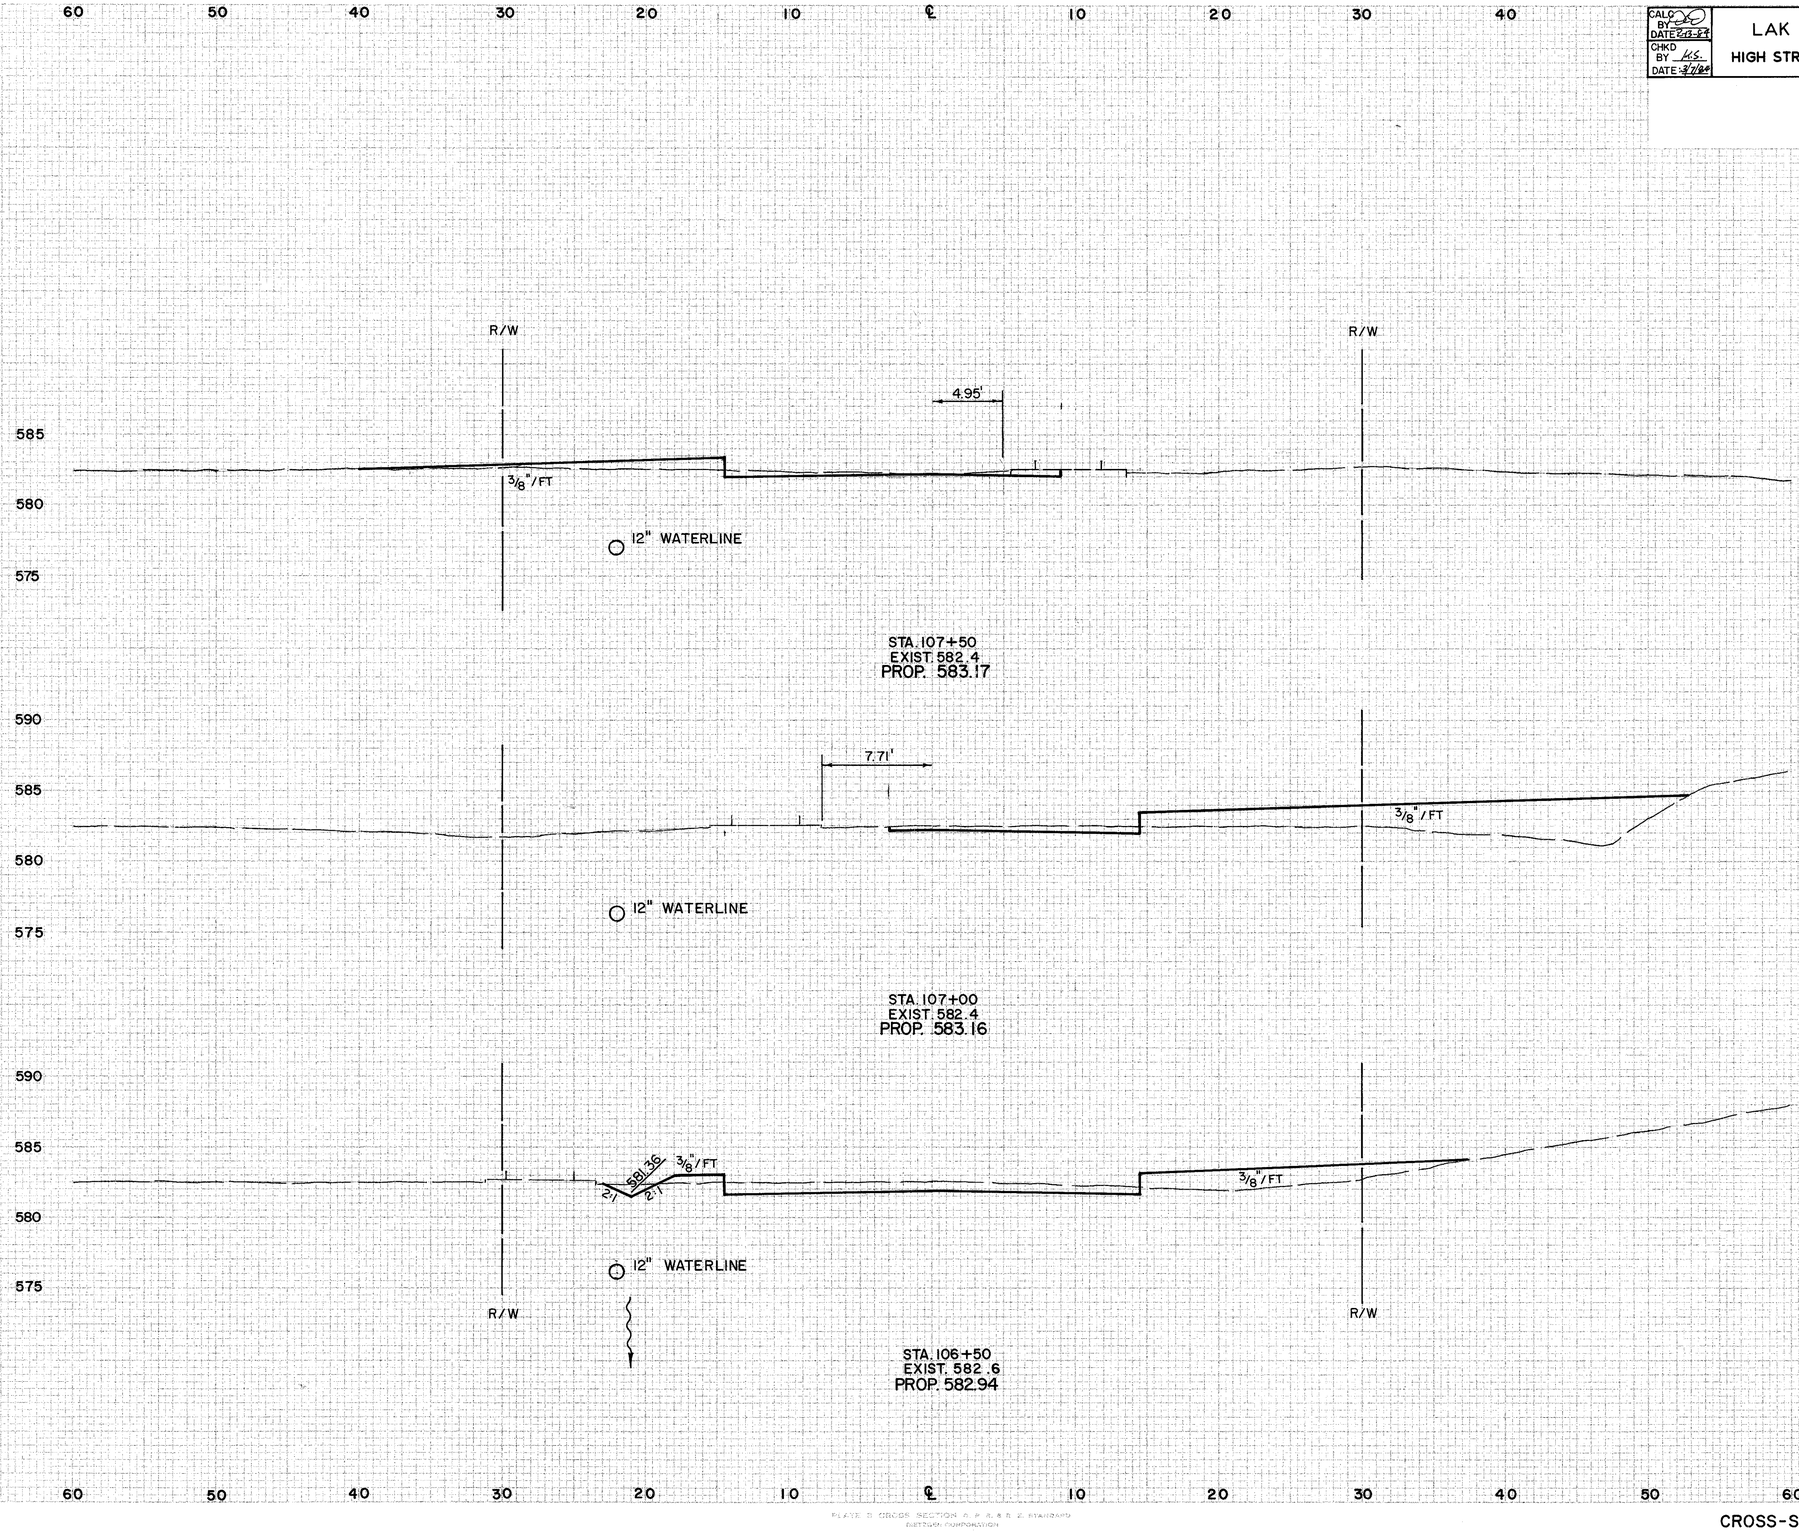

END AREA		VOLUME	
CUT	FILL	CUT	FILL
6.2	9.3		
		14.0	75.2
8.9	71.9		
		30.0	88.1
23.5	23.3		
		71.9	22.2

WATER STREET

CROSS-SECTIONS STA. 106+50 TO STA. 107+50

PLATE 5 CROSS SECTION A.P.R.A.S.A. STANDARD
BERGER CORPORATION