CALC. BY B.S.C. DATE 11/13/84
CHKD. BY K.S. DATE 3/2/84

LAK - 535 - 0.42
HIGH STREET / WATER STREET

OHIO | FHWA REGION 5

147
225

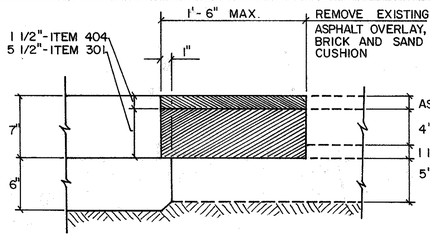

SECTION "A"-"A"

SECOND STREET STA. 5+51.50 (THIS SHEET)
HIGH STREET STA. 41+60.61 (THIS SHEET)
HIGH STREET STA. 2+66.07 (SHEET No. 139)

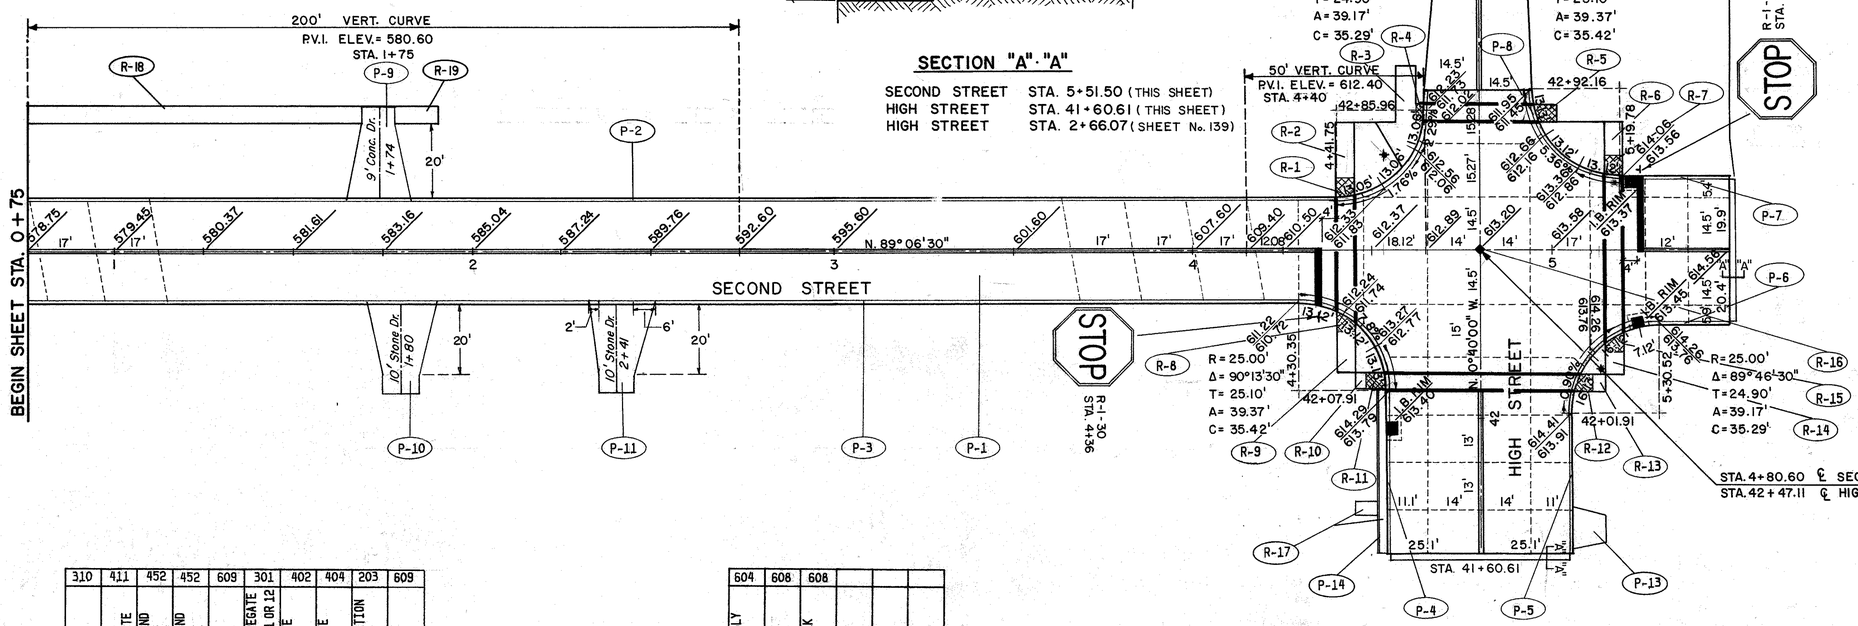

PAVEMENT

REF	LOCATION	310 6" SUBBASE TYPE 2 CY.	411 6" STABILIZED CRUSHED AGGREGATE CY.	452 6" PLAIN PORTLAND CEMENT CONCRETE SY.	452 7" PLAIN PORTLAND CEMENT CONCRETE SY.	609 CURB STANDARD TYPE 2-A LF.	301 BITUMINOUS AGGREGATE BASE: AC-20; RT 11 OR 12 CY.	402 ASPHALT CONCRETE AC-20 CY.	404 ASPHALT CONCRETE AC-20 CY.	203 DRIVEWAY EXCAVATION CY.	609 CURB STANDARD TYPE 6 LF.
P-1	0+75-5+50	359.2			2155.2						
P-2	0+75-42+92.16(THRU NDCP RAMPS) L.					412.2					
P-3	0+75-41+98.61(THRU NDCP RAMPS) R.					404.0					
P-4	41+62-41+95.61 L.					33.6					
P-5	41+62-5+22(THRU NDCP RAMPS) R.					70.7					
P-6	5+25-5+50 R.					25.0					
P-7	5+24.5-5+50 L.					25.5					
P-8	42+92.16-5+23 (THRU NDCP RAMPS) R.					42.6					
P-9	DRIVE 1+74 L.			35.0						6.3	
P-10	DRIVE 1+80 R.		1.0	32.2						6.8	
P-11	DRIVE 2+41 R.		1.0	31.1						6.6	
P-12	42+92.16-43+47.11(HIGH STREET)						30.0	7.9	4.4		
P-13	DRIVE 41+69 R.		3	11							
P-14	41+62.11-42+08										46
	TOTALS	360	5	110	2156	1014	30	8	5	20	46

ROADWAY

REF	LOCATION	604 MONUMENT ASSEMBLY STANDARD EA.	608 CURB RAMP STD. TYPE 1 EA.	608 4" CONCRETE WALK SF.
R-1	4+42.5 L.		1	
R-2	42+68-42+83.5			105
R-3	42+71-42+99.5			185
R-4	42+86.5 L.		1	
R-5	42+86.5 R.		1	30
R-6	42+74.25-42+83.5			75
R-7	5+17.5 L.		1	
R-8	4+42.5 R.		1	
R-9	42+12.5-42+23.5			80
R-10	4+45-4+49.5			45
R-11	42+10 L.		1	
R-12	42+10 R.		1	
R-13	5+11.75-5+15			40
R-14	42+12.5-42+19			50
R-15	5+17.5 R.		1	
R-16	42+47.11	1		
R-17	41+62.11-42+08			116
R-18	0+75 - 1+69			470
R-19	0+78 - 0+90			60
	TOTALS	1	8	1256

TRAFFIC CONTROL

REF	LOCATIONS	621 4" DOUBLE YELLOW SOLID CENTERLINE MI.	621 24"W WHITE STOP BAR LF.	621 12" WHITE CROSSWALK LINE LF.	630 SIGNS FLAT SHEET SF.	630 GROUND MOUNTED SUPPORTS NO. 3 POSTS LF.		630 STREET NAME SIGN SUPPORT EA.	630 SIGNS, DOUBLE FACED, STREET NAME EA.
C/L	0+75-4+35	0.07							
C/L	5+25-5+50	0.01							
R & L	HIGH STREET	0.02							
RT.	4+35		16.5						
LT.	5+25		20.5						
R & L	4+40-4+45			69					
R & L	5+15-5+20			93					
R.	HIGH STREET			108					
L.	HIGH STREET			64					
R.	4+36 R-1-30				6.25	13			
L.	5+25 R-1-30				6.25	13			
LT.	4+53 STREET SIGN(HIGH ST. & SECOND ST.)							1	2
RT.	5+13 STREET SIGN(HIGH ST. & SECOND ST.)							1	2
	TOTALS	0.10	37	334	12.50	26		2	4

HIGH STREET / WATER STREET

PAVING PLAN STA. 0+75 TO STA. 5+50