CALC. BY PSL DATE 10/19/92 CHKD. BY CH DATE 10/19/92	LAK - 535 - 0.55	OHIO FHWA REGION 5	23/90

PLAN NO. 271

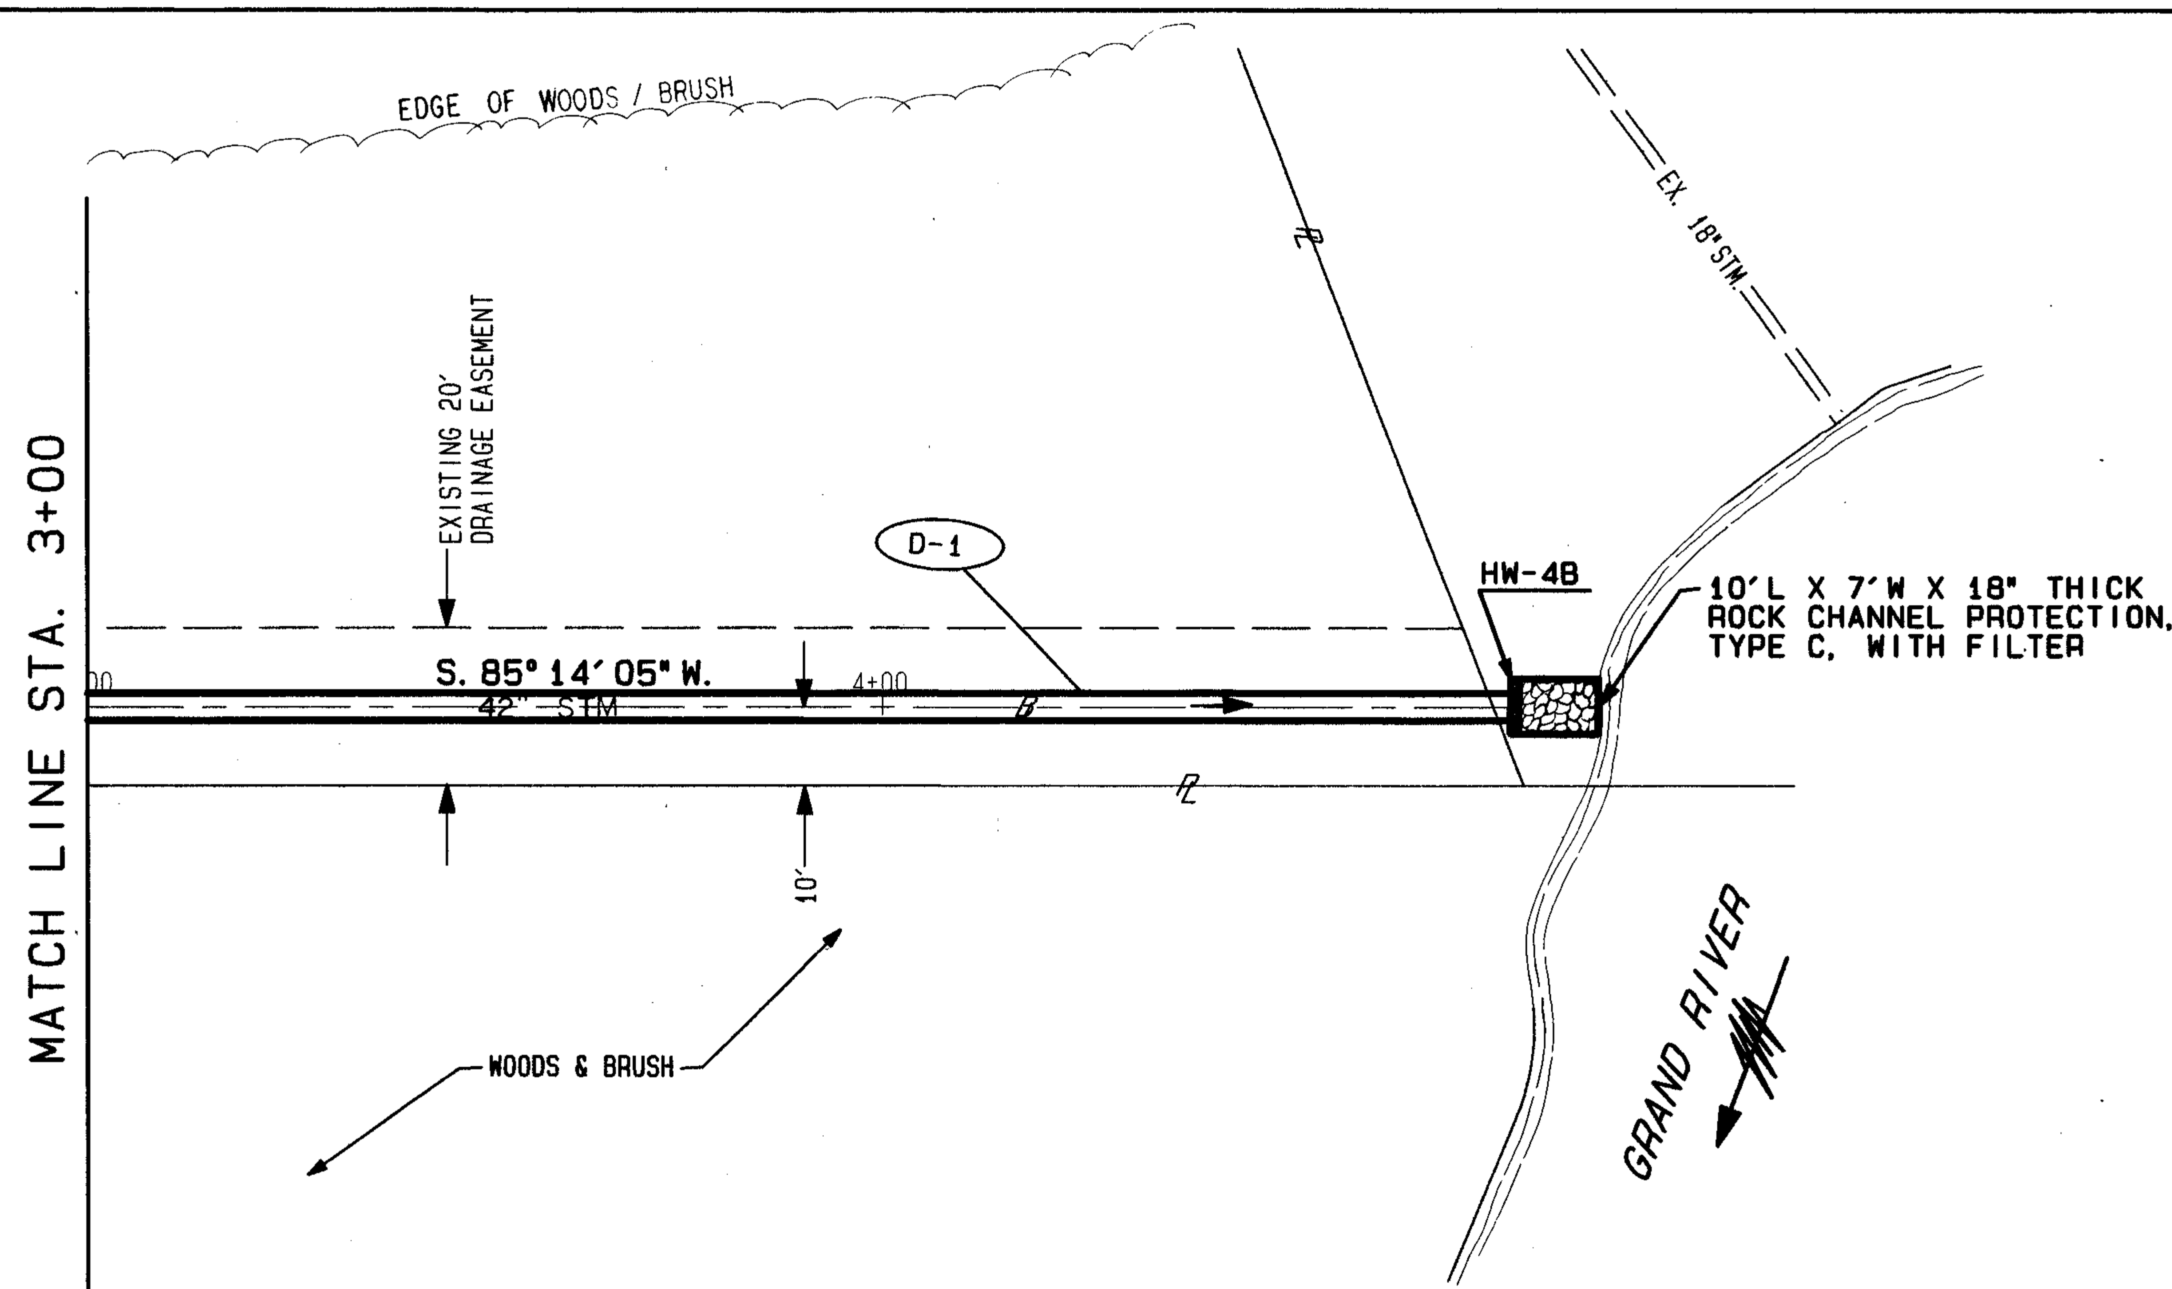

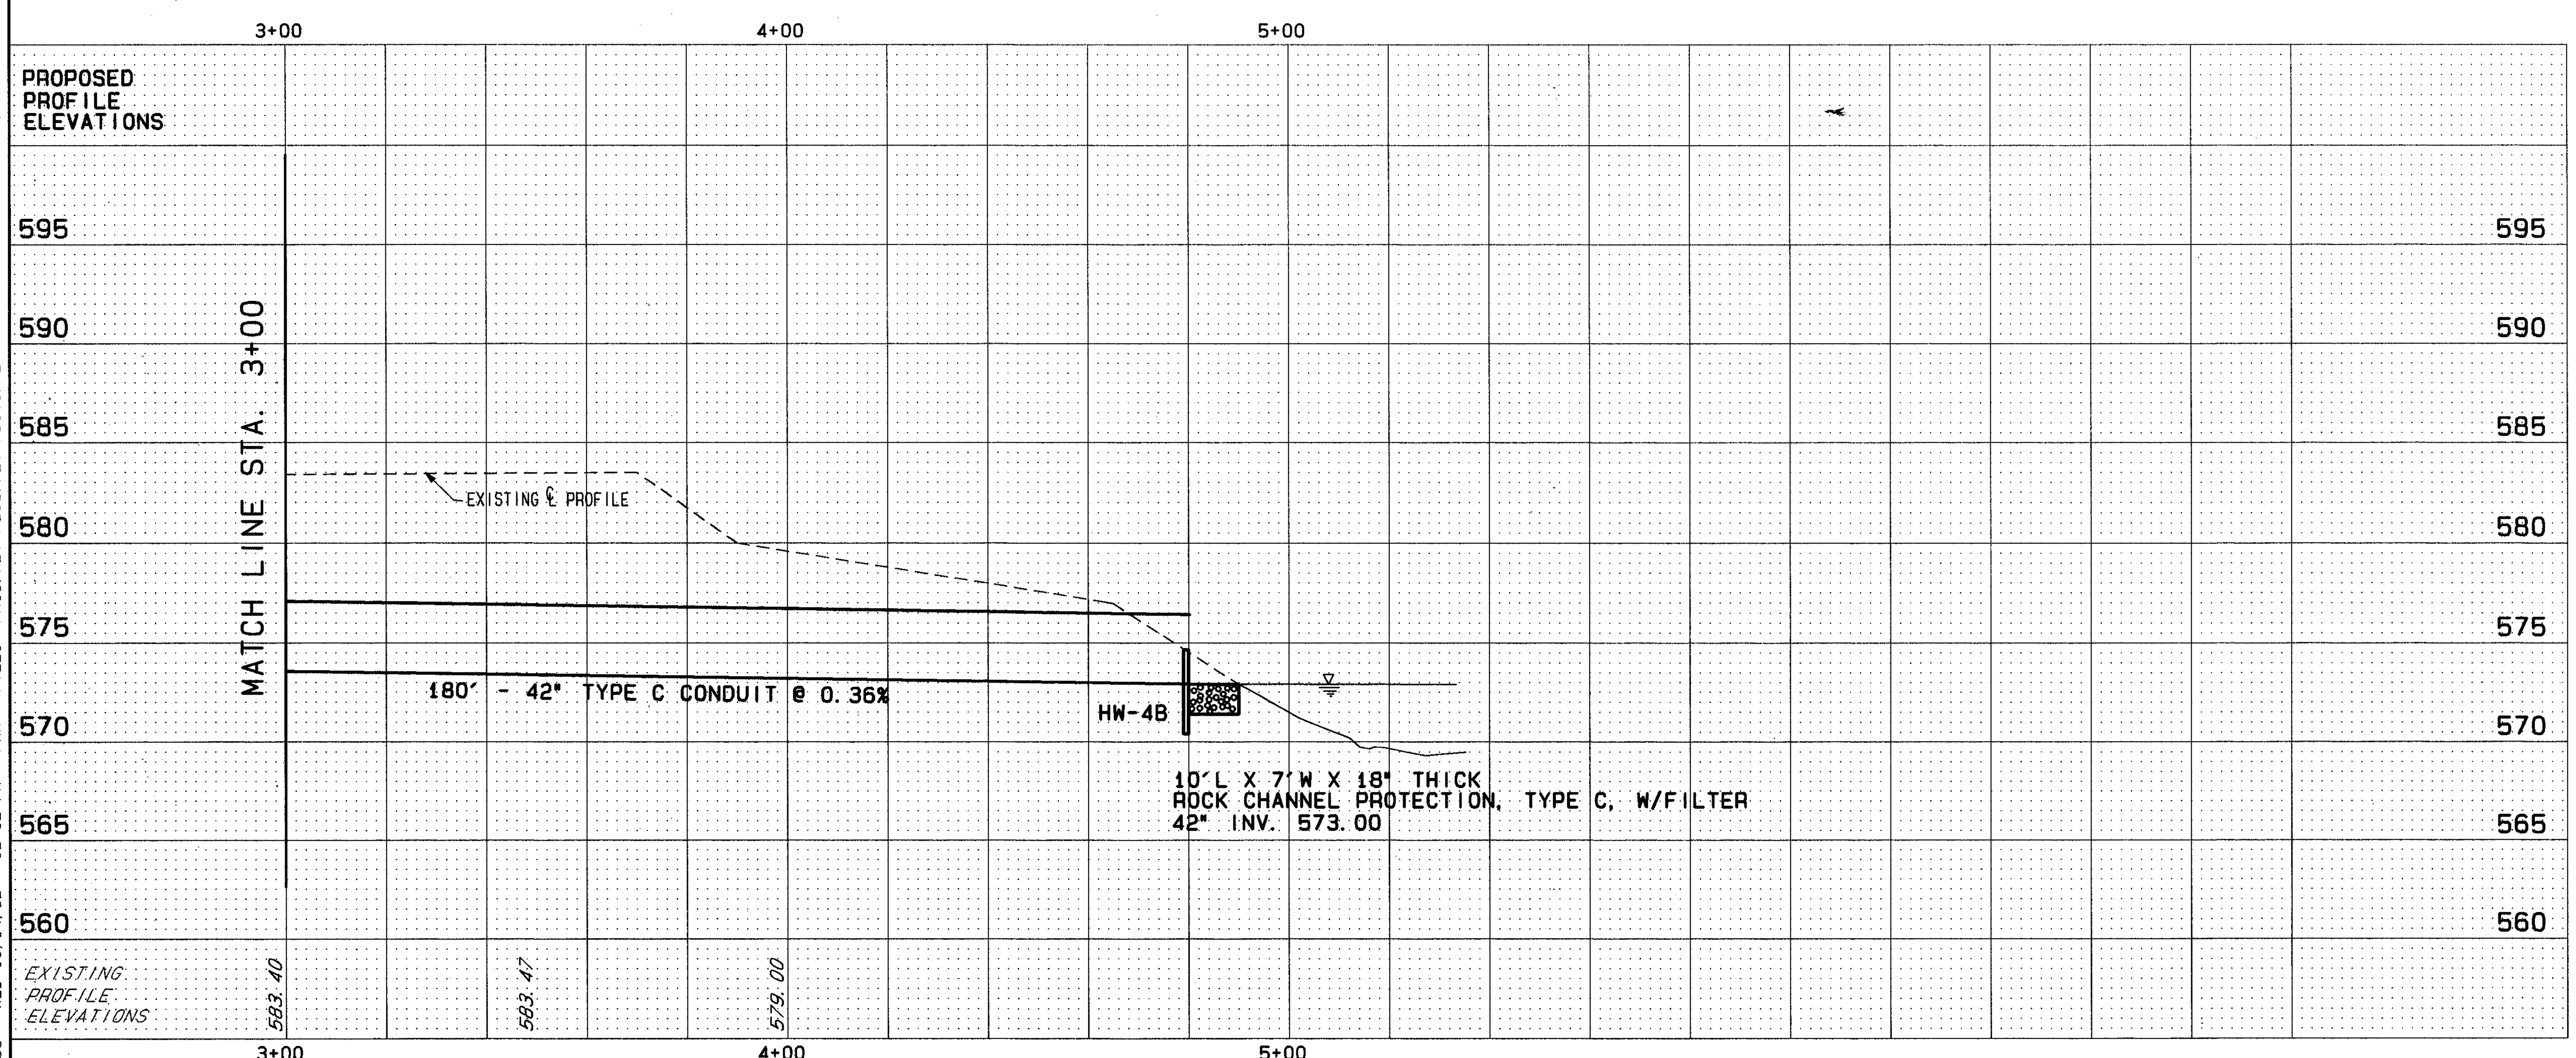

DRAINAGE, WATER, SANITARY

REF	LOCATION	601 ROCK CHANNEL PROTECTION, TYPE C, WITH FILTER (C.Y.)	602 CONCRETE MASONRY (C.Y.)	603 706.02 42" CONDUIT, TYPE C (L.F.)
D-1	STA. 3+00 TO STA. 4+80	3.9	1.34	180
	TOTALS	3.9	1.34	180

90483 WED 10/14/92 02:12 PM PAM FILES: PR15.PLT PL15.PLT PDOTS.PLT

DRAINAGE EASEMENT PLAN & PROFILE STA. 3+00 TO STA. 4+80