CALC. BY J.J.C. DATE 1/93
CHKD. BY C.C.H. DATE 1/93

LAK - 535 - 0.55

OH10 | FHWA REGION 5 | 58 / 90

END AREA SQ. YDS.		VOLUME CU. YDS.	
CUT	FILL	CUT	FILL

PLAN NO. 1 OF 1

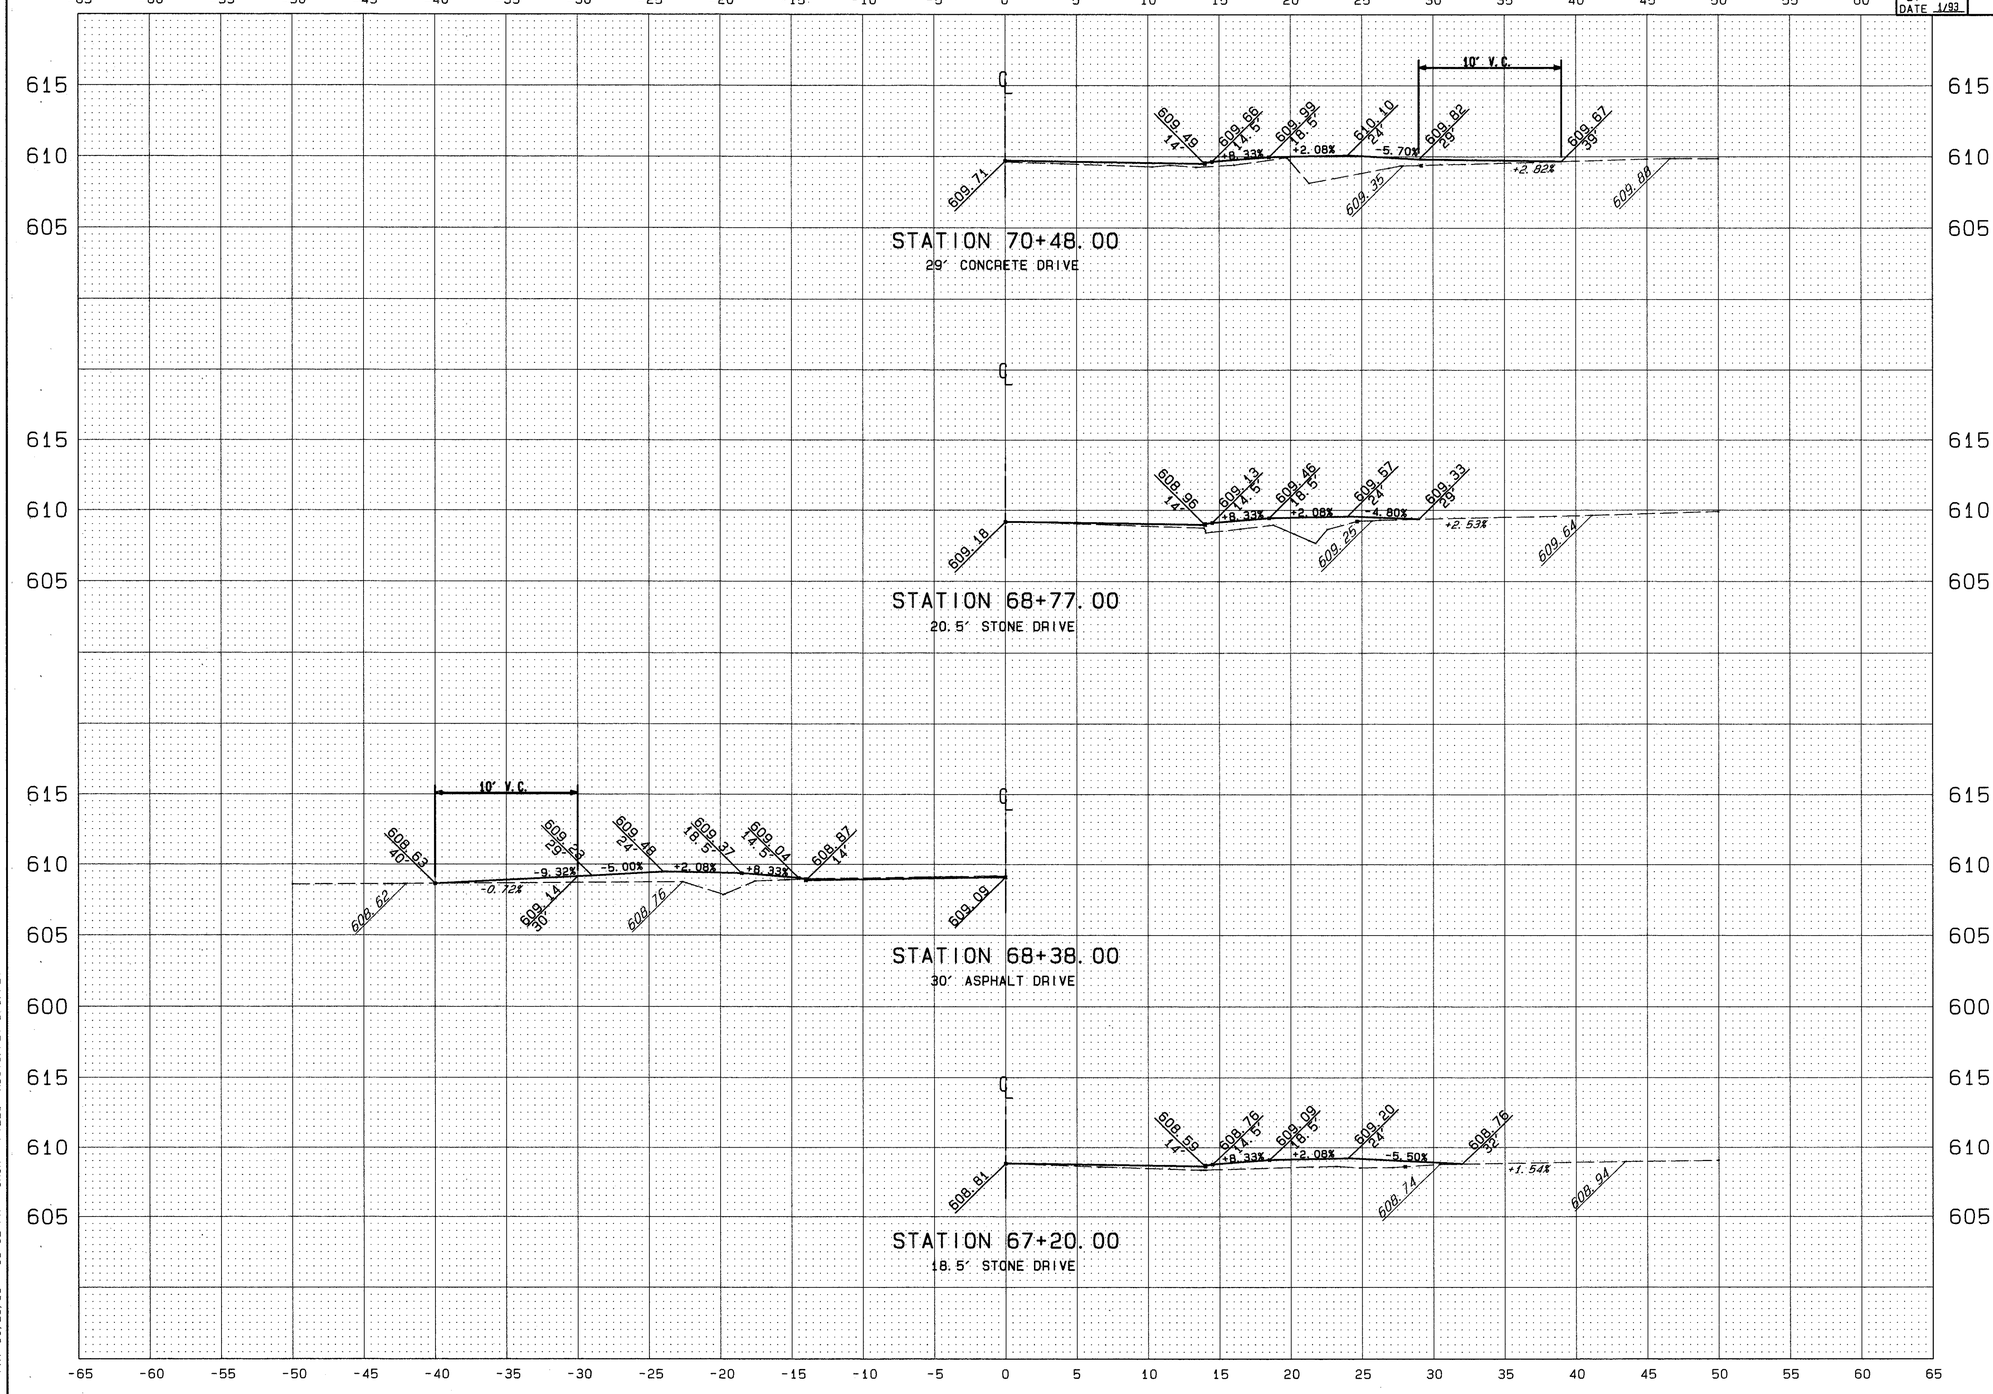

90483 FRI 01/29/93 03:02 PM JACK FILES: X00TS.PLT DP6.PLT

DRIVE PROFILES STA. 67+22 TO STA. 70+48