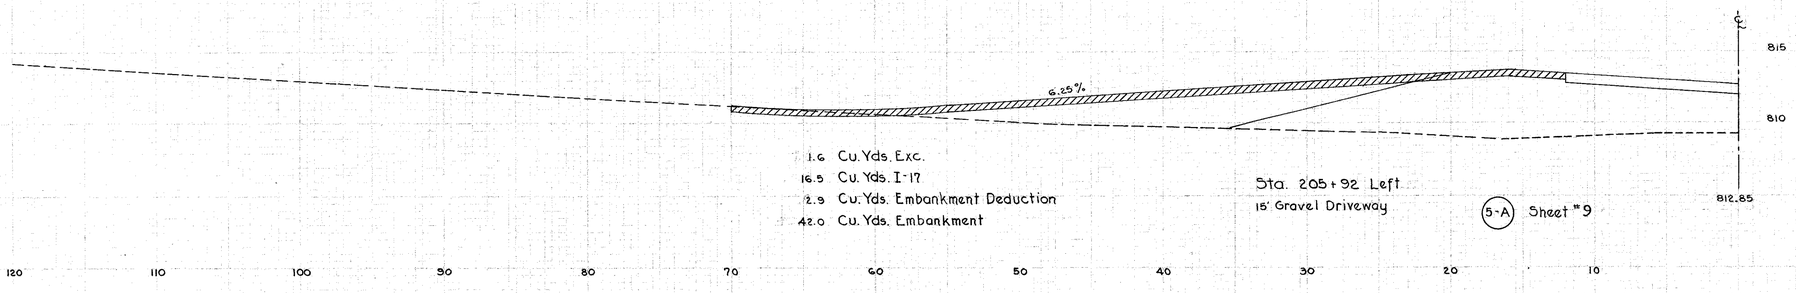

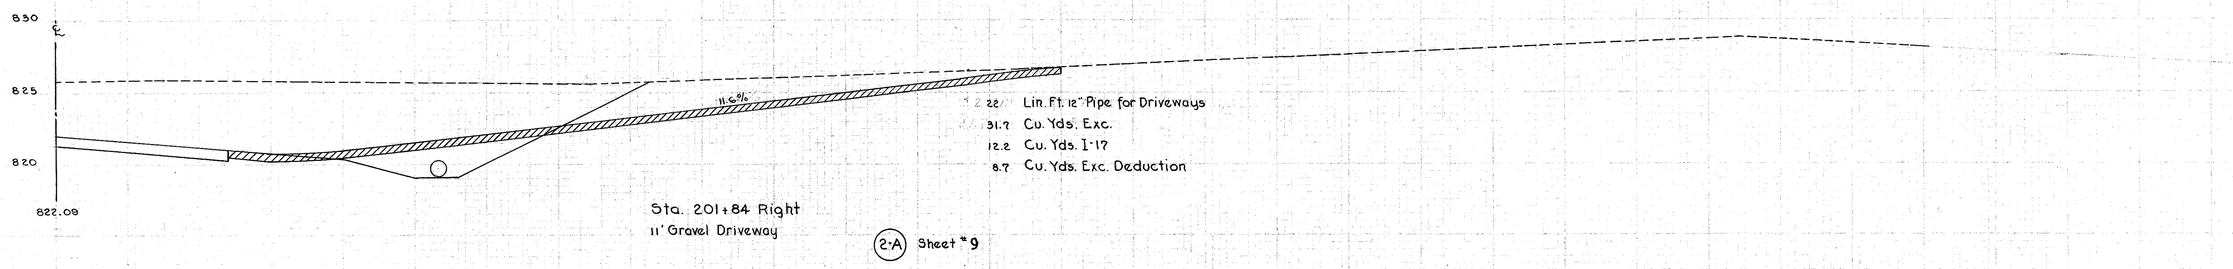

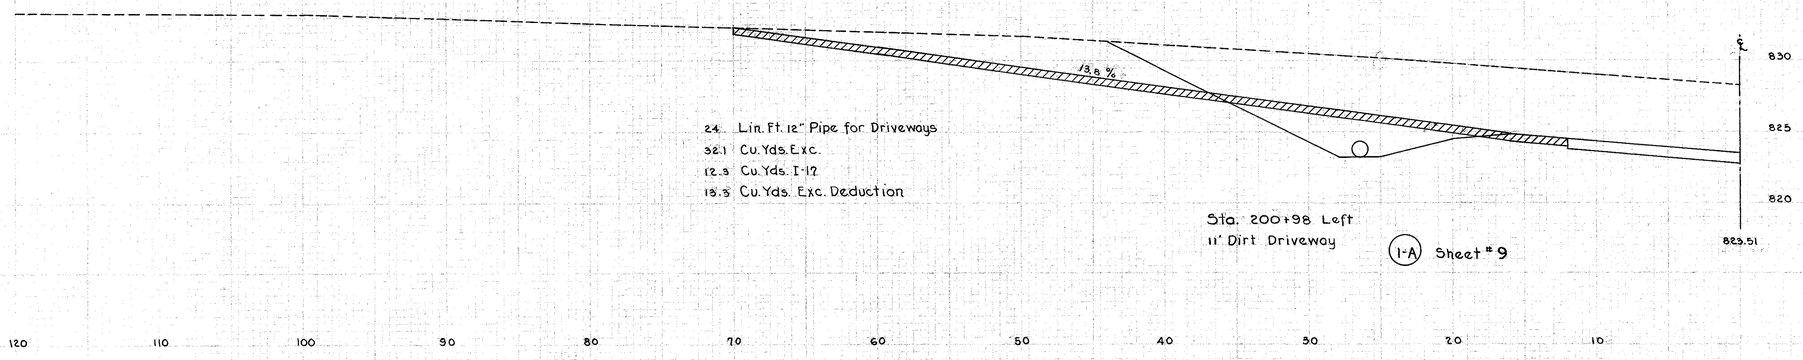

DRIVEWAY PROFILES STA 200+98-205+92