FED. RD. DIVISION	STATE	PROJECT	TYPE FUNDS
2	OHIO	F-366(1)	POST WAR

92
97

LAKE COUNTY
LAK-6-(3.60-3.76)
LAK-174-1.50

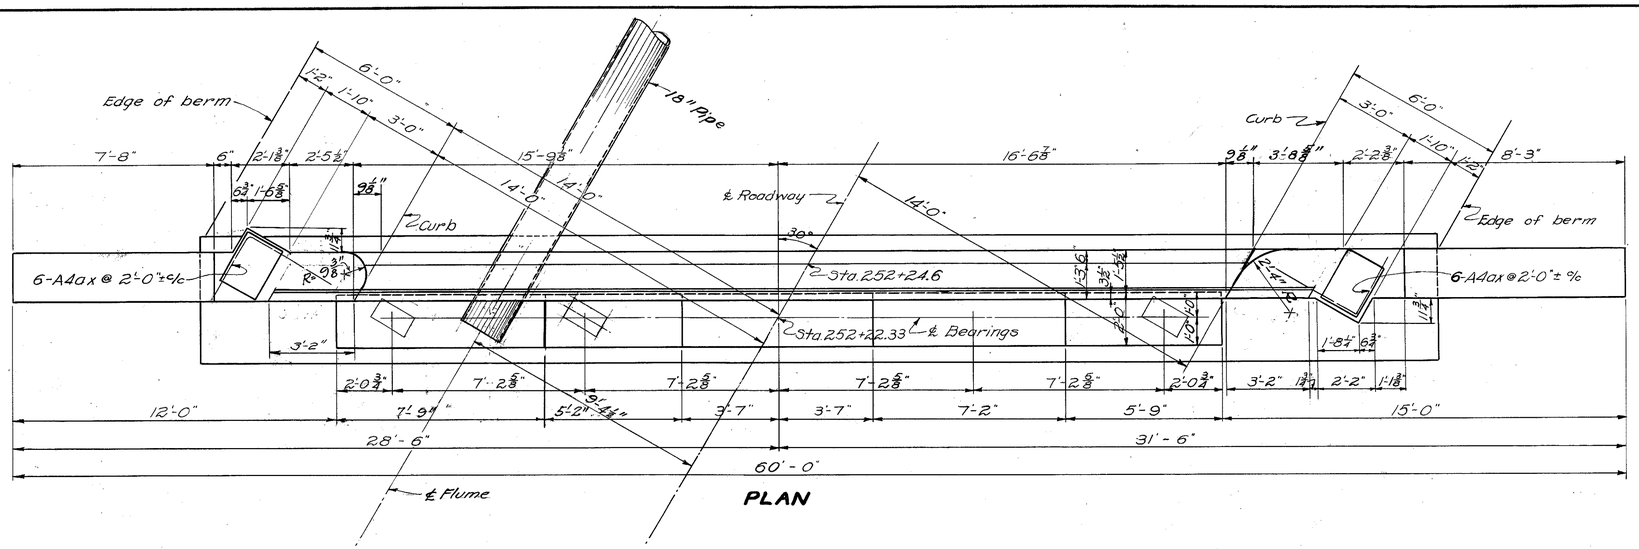

PLAN

(See Notes 2, 3, 4 & 5 Sheet No. 91)

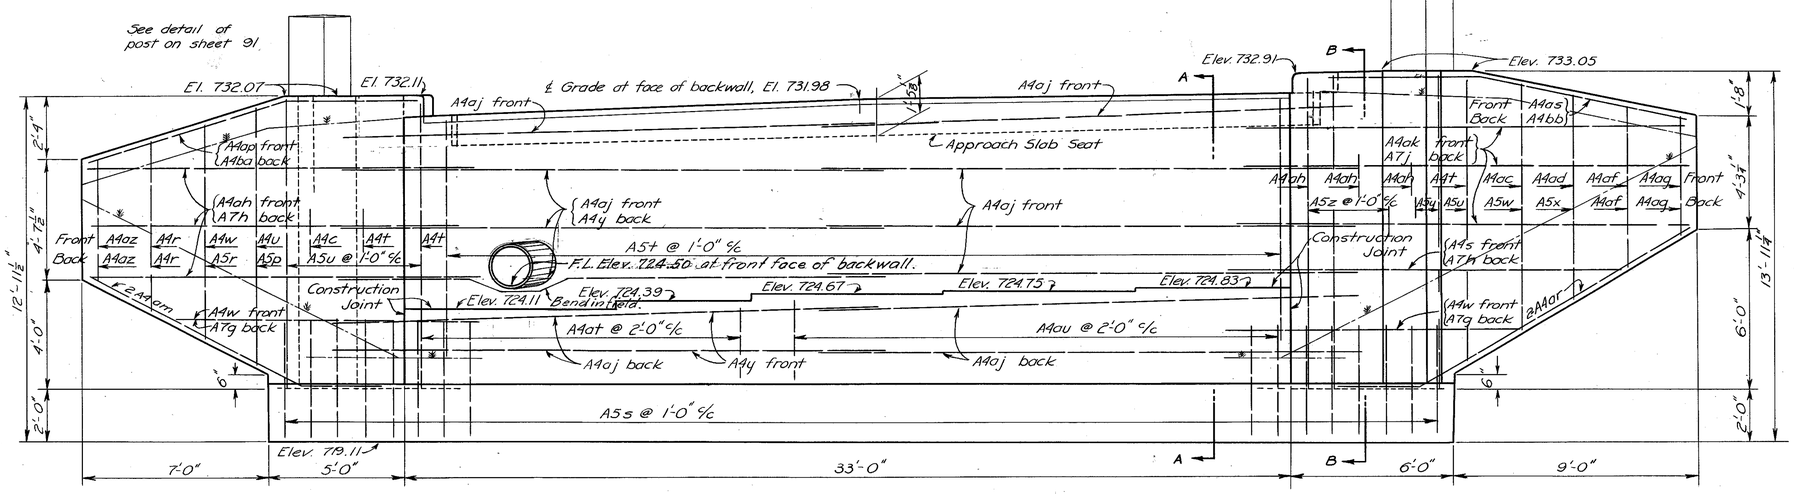

ELEVATION

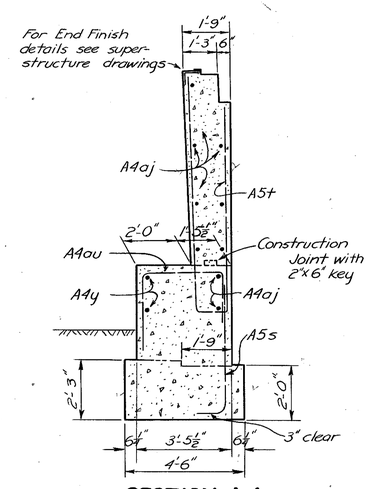

SECTION A-A

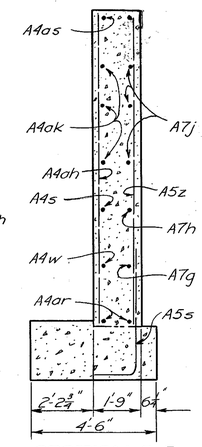

SECTION B-B

STATE OF OHIO
DEPARTMENT OF HIGHWAYS
BUREAU OF BRIDGES AND RAILROAD CROSSINGS

EAST ABUTMENT DETAILS

BRIDGE NO. LA-6-47
OVER CHAGRIN RIVER
LAKE COUNTY
SEC. LAK 6-(3.60-3.76) STA. 250 + 33.0
F - 366 (1)

DESIGNED	DRAWN	TRACED	CHECKED	REVIEWED	DATE	REVISED
[illegible]	[illegible]	ER	C.F.B.	W.H.R.	4-11-50	4-19-50