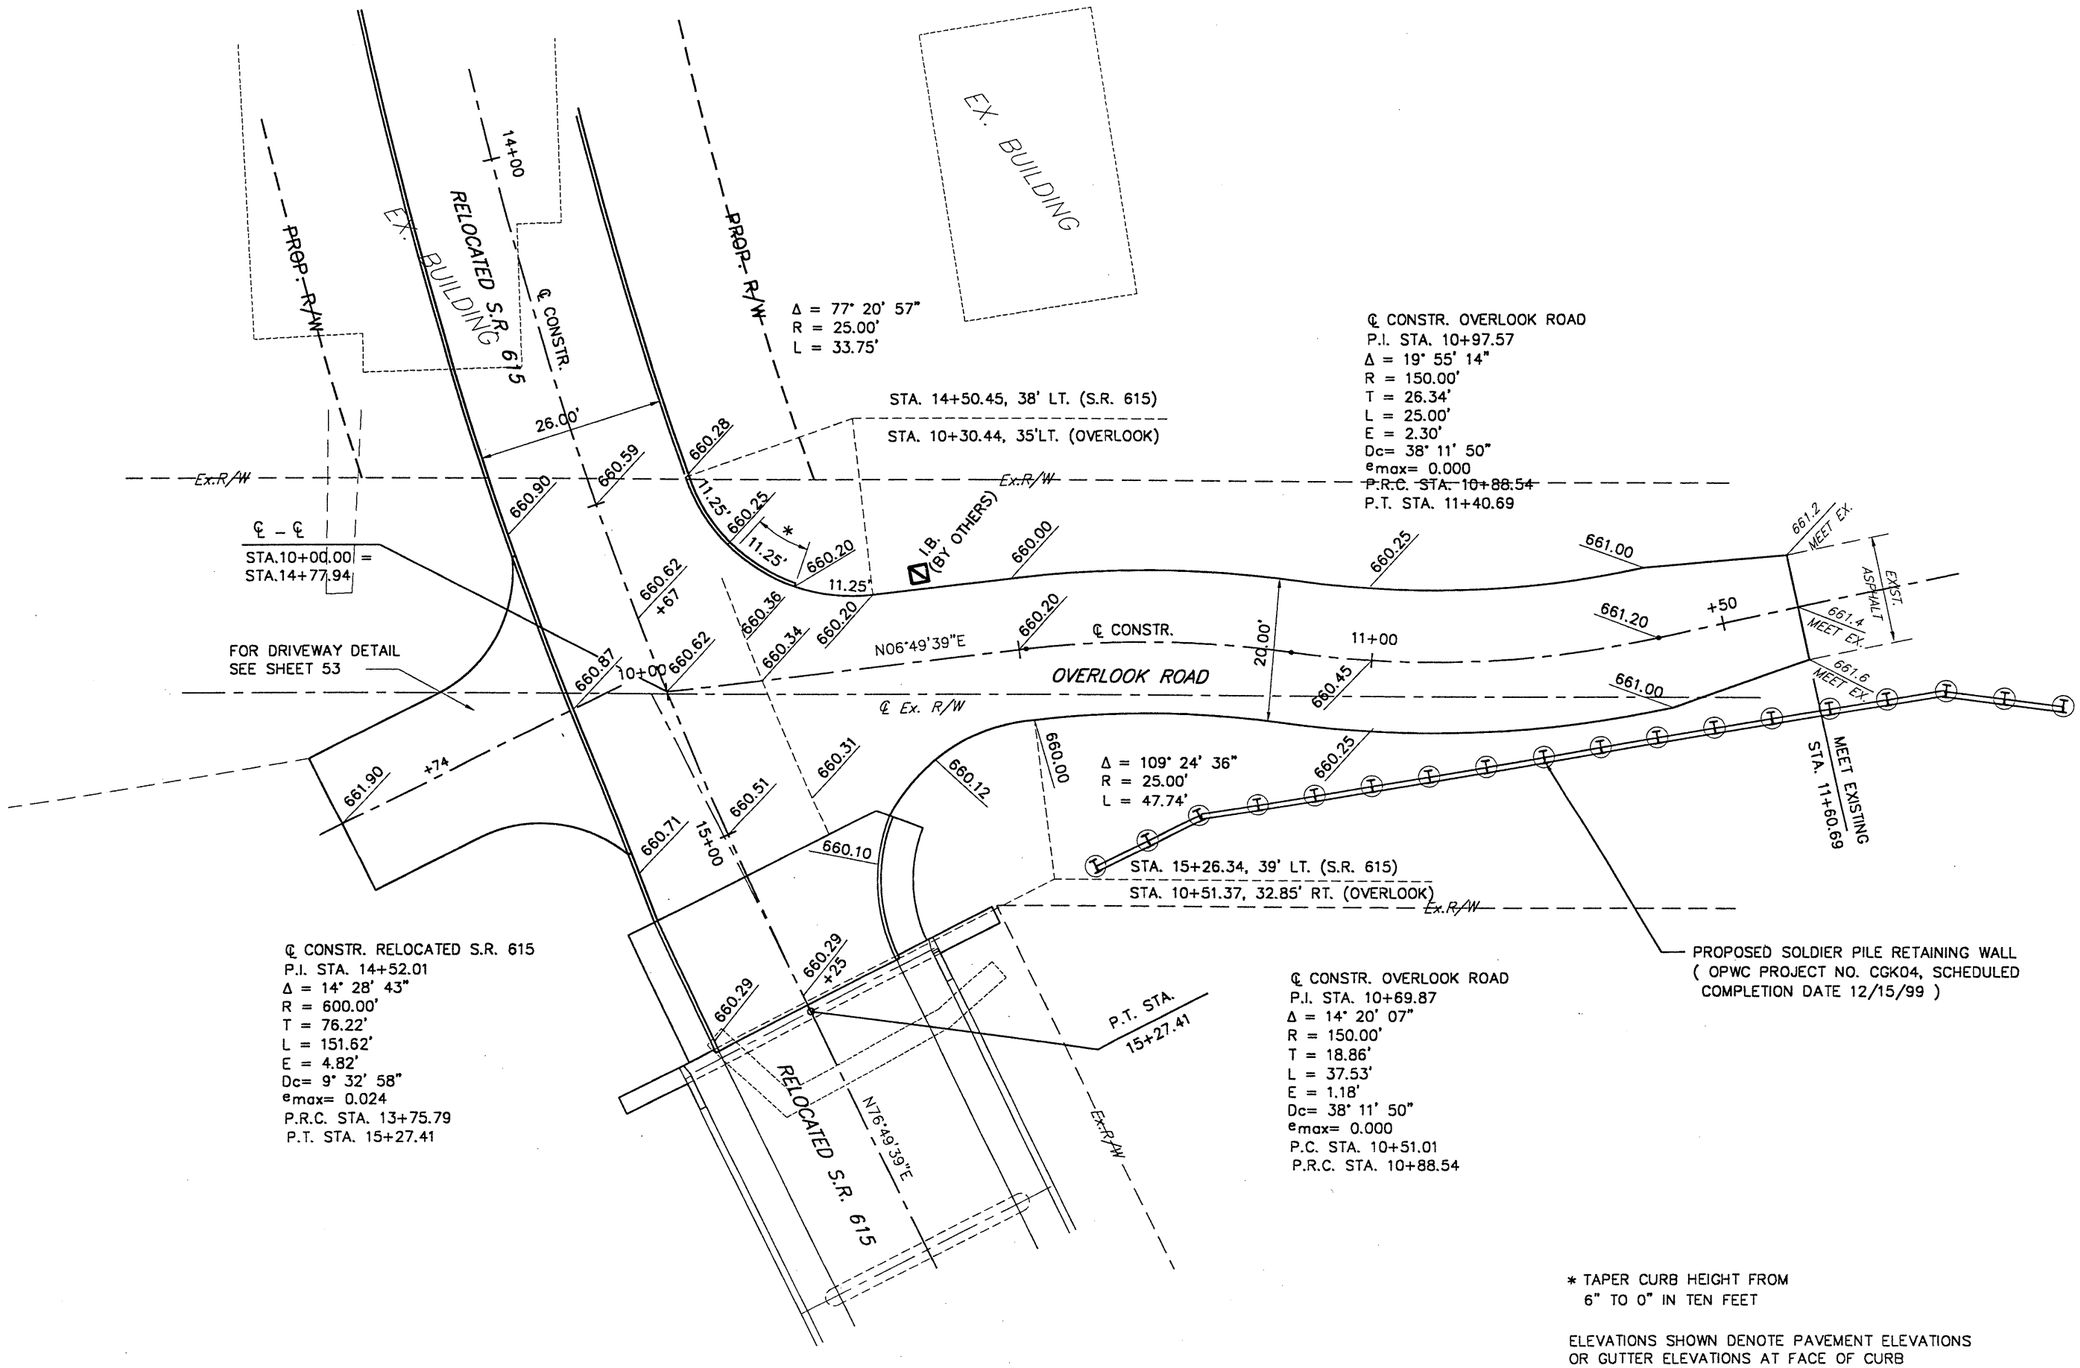

* TAPER CURB HEIGHT FROM
6" TO 0" IN TEN FEET

ELEVATIONS SHOWN DENOTE PAVEMENT ELEVATIONS
OR GUTTER ELEVATIONS AT FACE OF CURB

SCALE IN FEET

CALCULATED

CHECKED

INTERSECTION DETAIL
RELOCATED S.R. 615 / OVERLOOK ROAD

LAK – 615 – 0.00

H:/CT/97260/INTDETS.DWG