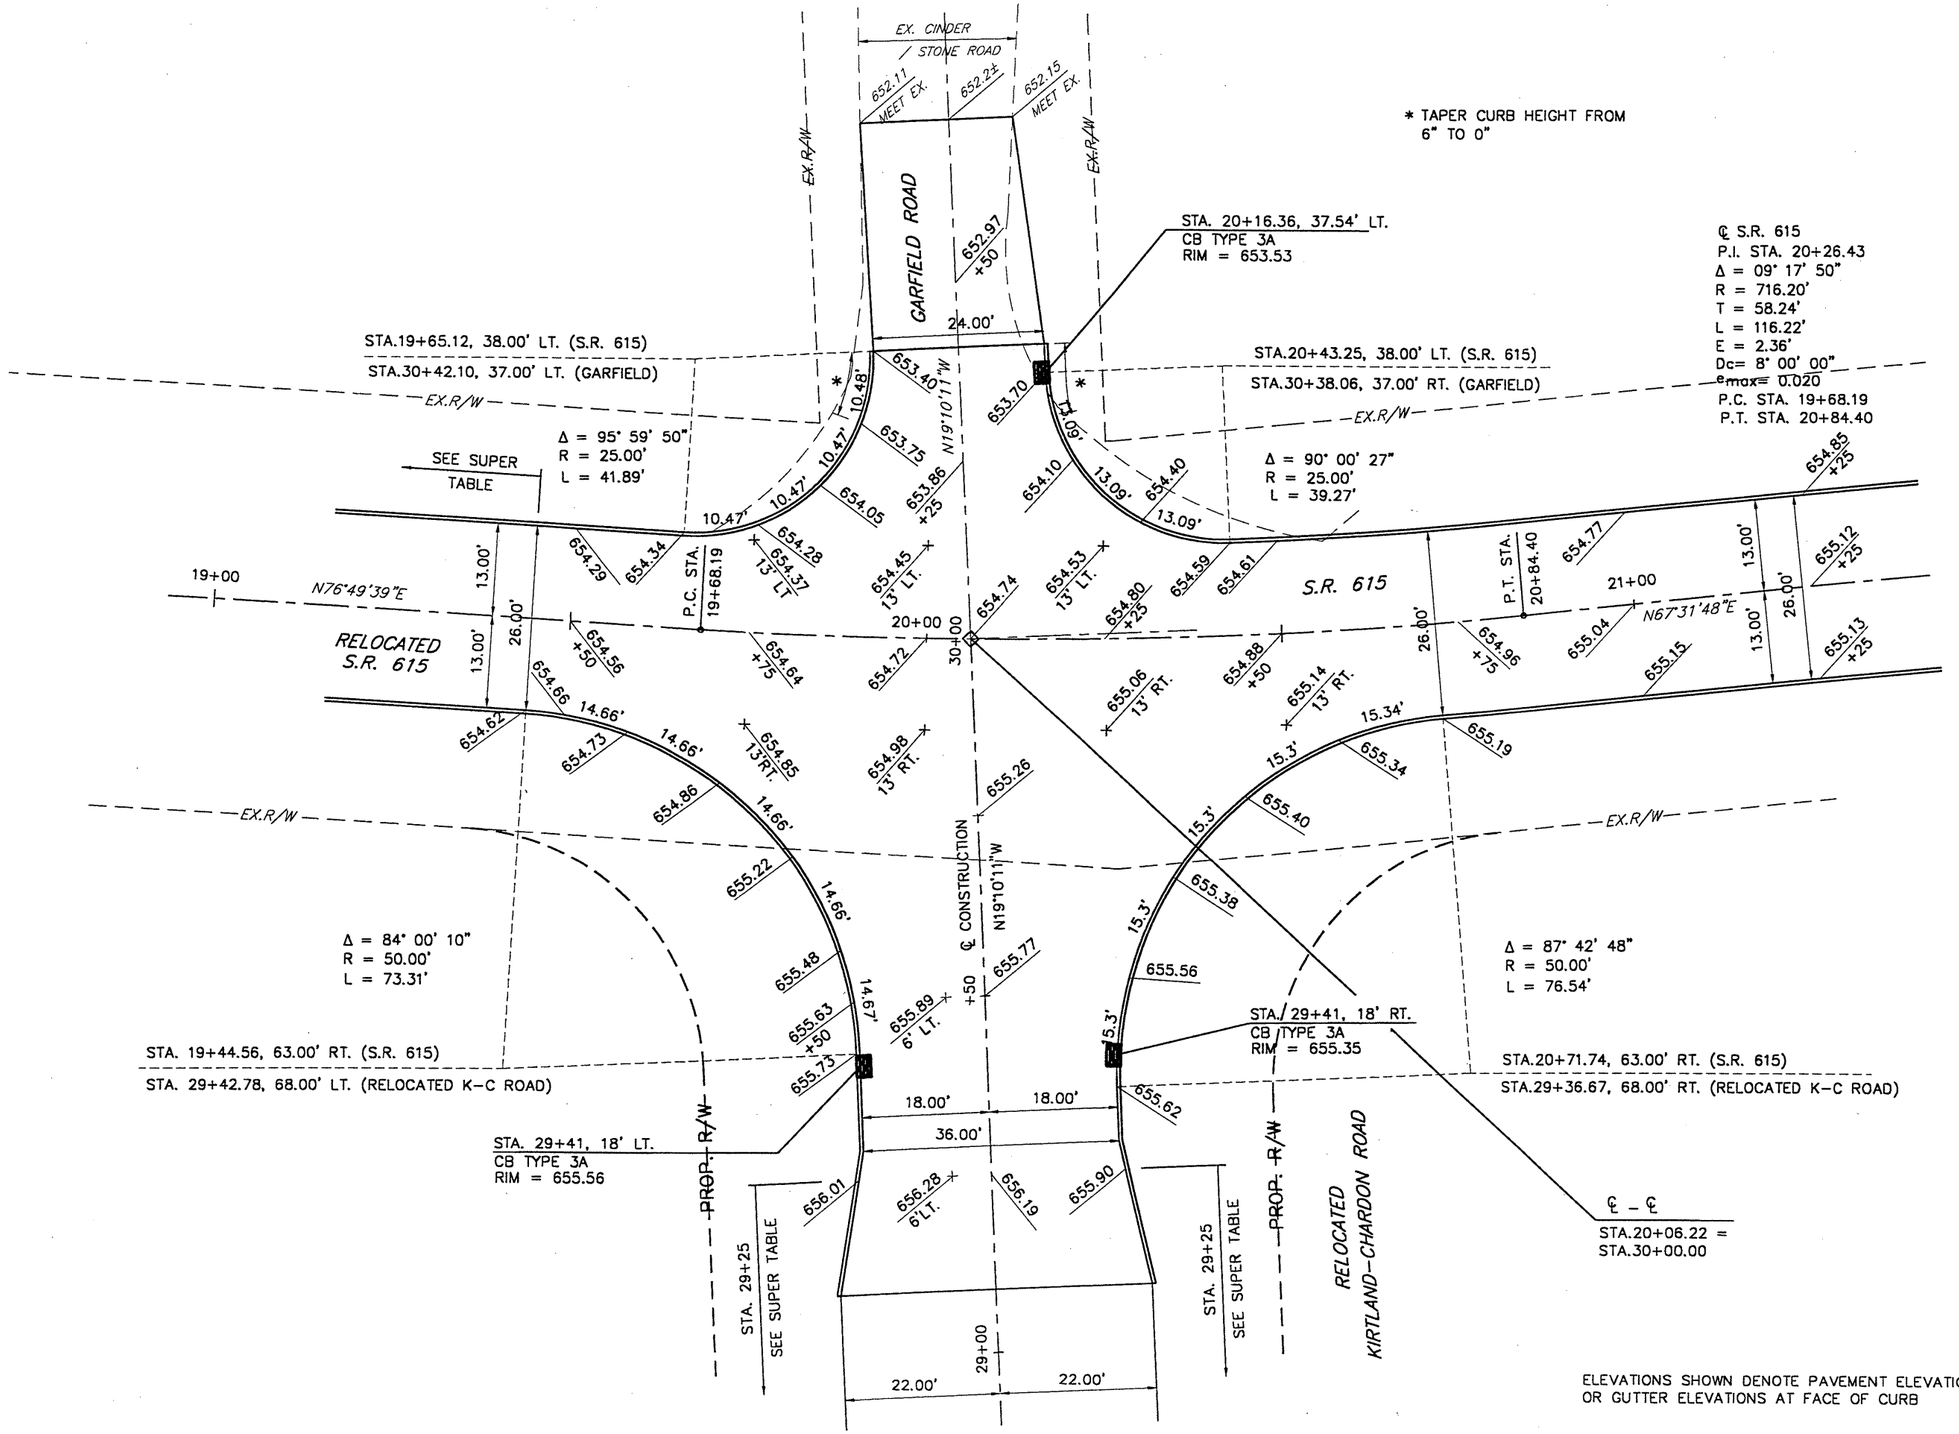


H:/CT/97260/INTDETS.DWG

N

SCALE IN FEET

CALCULATED | CHECKED

INTERSECTION DETAIL
S.R. 615 / GARFIELD ROAD / RELOCATED KIRTLAND-CHARDON ROAD

LAK - 615 - 0.00

53
95