SEEDING	
END WIDTH	

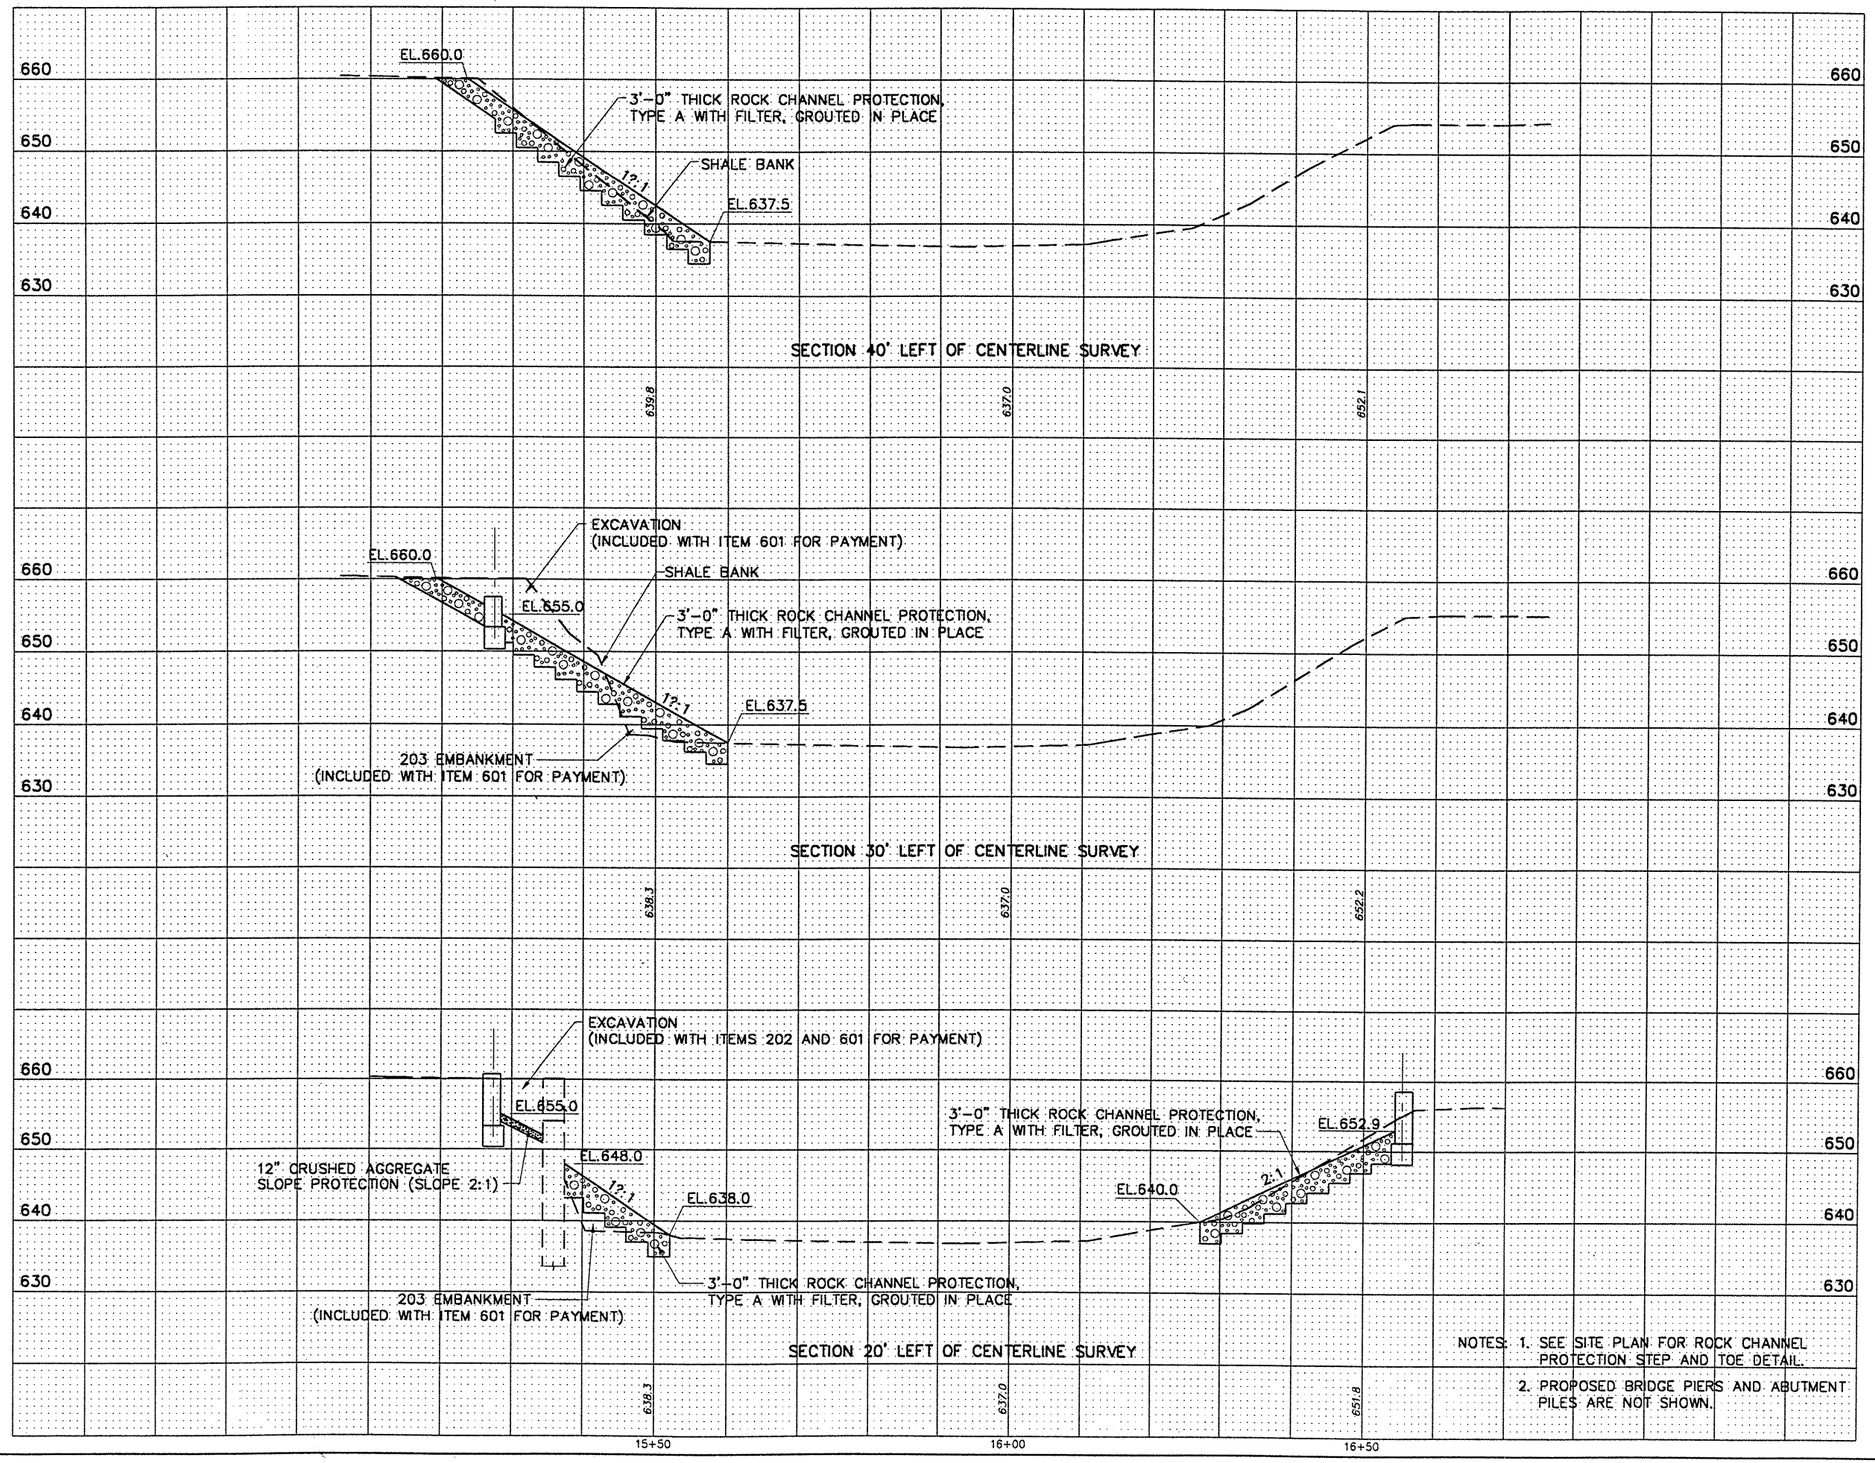

NOTES: 1. SEE SITE PLAN FOR ROCK CHANNEL PROTECTION STEP AND TOE DETAIL.

2. PROPOSED BRIDGE PIERS AND ABUTMENT PILES ARE NOT SHOWN.

END AREA		VOLUME	
CUT	FILL	CUT	FILL

CALCULATED R.L.B.

CHECKED J.E.A.

RIVER SECTIONS AT S.R. 615 BRIDGE

LAK - 615 - 0.00

H:\CT\97260\CAD\97260B1BB.DWG PLOT SCALE 1:10