FED. RD. DIVISION	STATE	PROJECT	TYPE FUNDS
2	OHIO	H.I.F.	

12
16

LAK-615-0.06

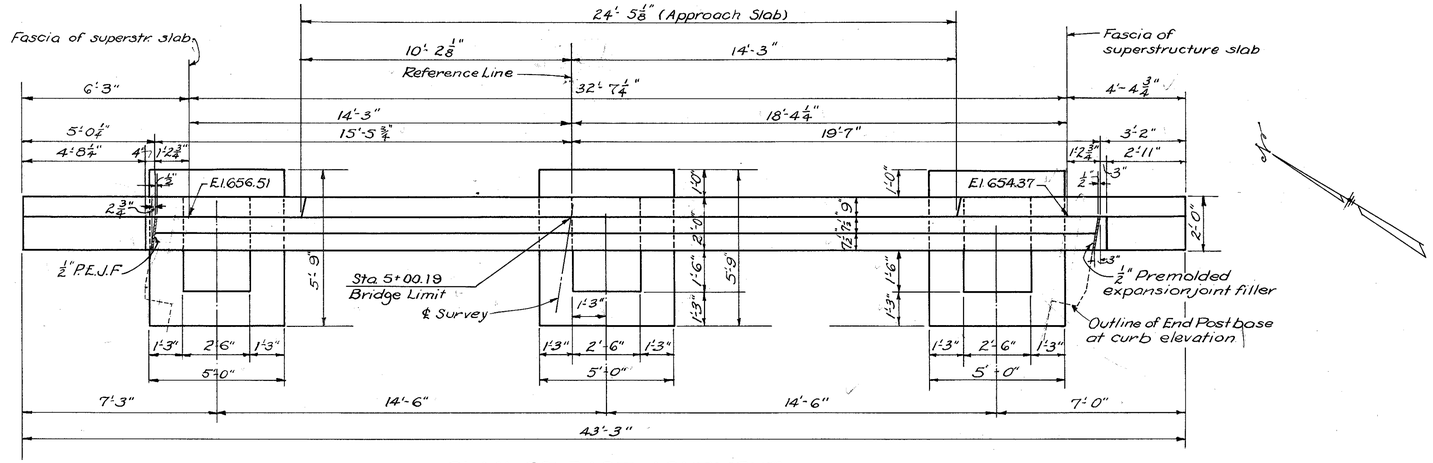

PLAN OF EAST ABUTMENT

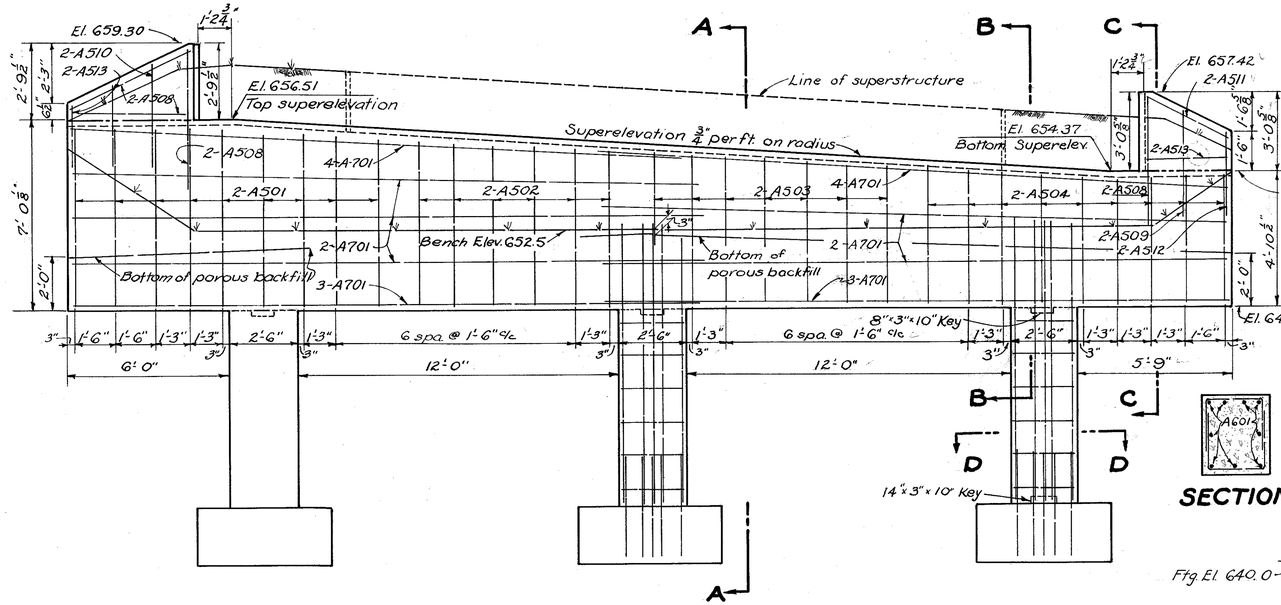

ELEVATION OF EAST ABUTMENT

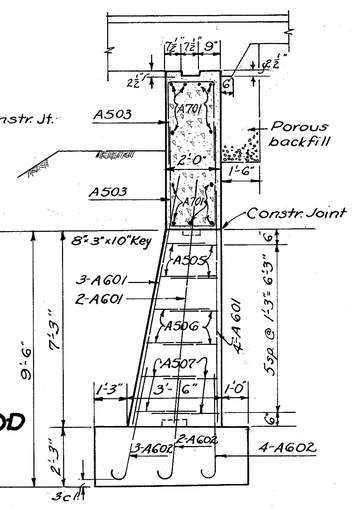

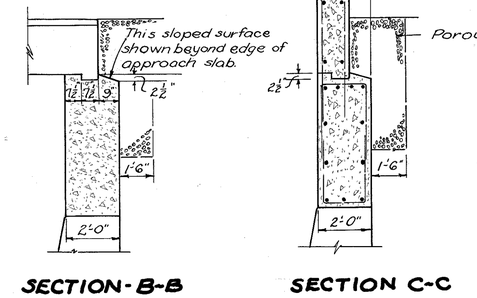

Note:

After the pedestals are placed, all earth fill shall be made full height of the earth bench and the excavation made for crossbeam. If bottom forms for the crossbeam are used, they shall be left in place.

All reinforcing bars shall be 2" clear from face of concrete unless otherwise noted.

POROUS BACKFILL shall extend upward to the approach slab and to the surface of the earth shoulders, and outward to the surface of the embankment slopes. Excavation therefor, in excess of that required for the construction of the abutment, shall be considered as paid for in the bid price per cu. yd. paid for porous backfill.

STATE OF OHIO
DEPARTMENT OF HIGHWAYS
BUREAU OF BRIDGES AND RAILROAD CROSSINGS

EAST ABUTMENT DETAILS

BRIDGE NO. LA-615-02
OVER EAST BRANCH CHAGRIN RIVER
LAKE COUNTY
SEC. LAK-615-0.06 STA. 4+27.50

DESIGNED	DRAWN	TRACED	CHECKED	REVISED	DATE	REVISED
J.V.G.	J.V.G.	JSM	N.E.Y.	BFG	9/23/54	