FED. RD. DIVISION	STATE	PROJECT	TYPE FUNDS
2	OHIO	H.I.F.	

15
16

LAK-615-0.06

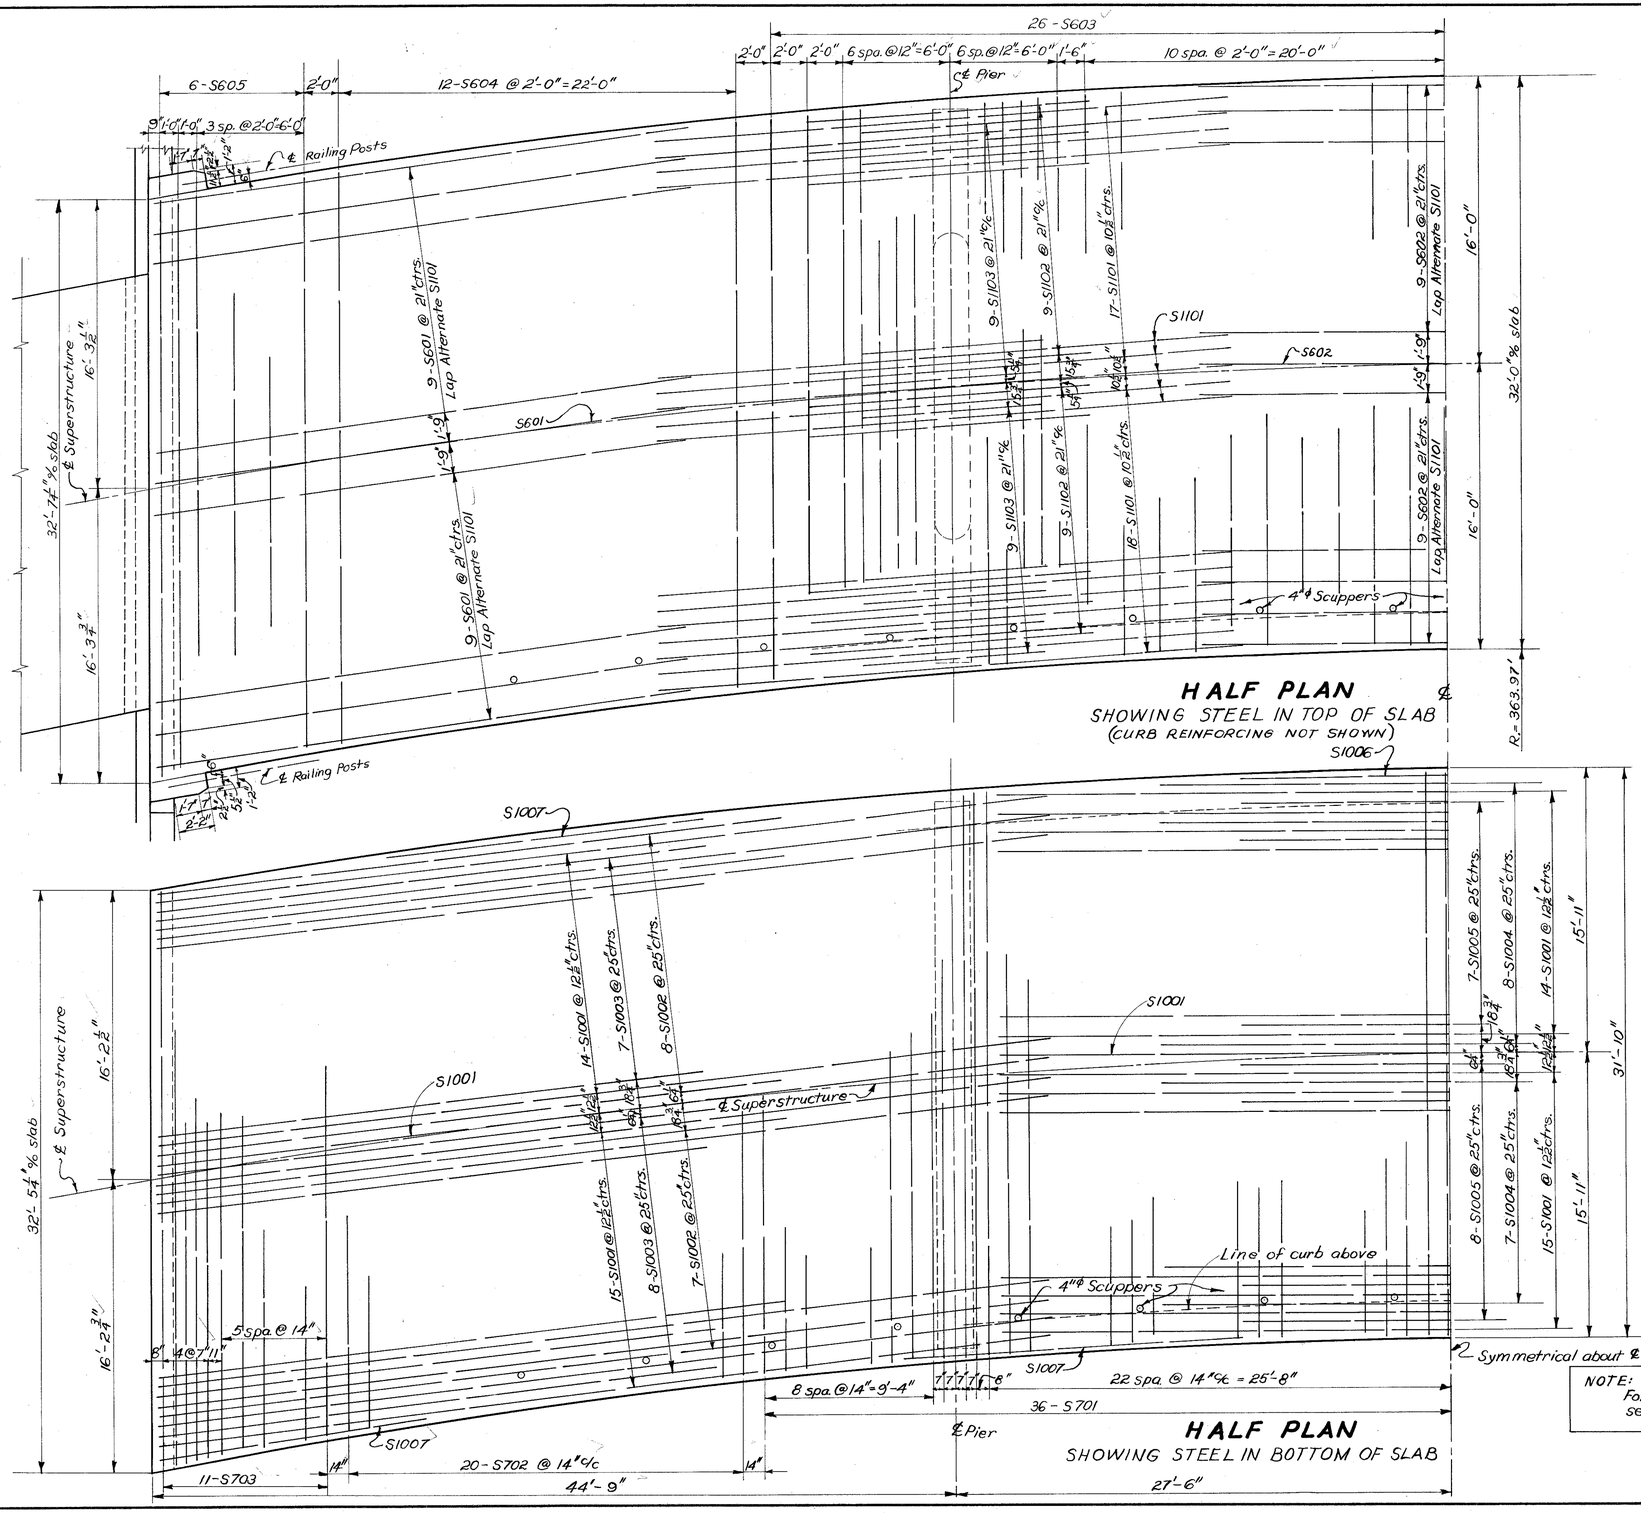

NOTE:
For additional details of superstructure see Sheet No. 14.

STATE OF OHIO
DEPARTMENT OF HIGHWAYS
BUREAU OF BRIDGES AND RAILROAD CROSSINGS

SUPERSTRUCTURE SLAB

BRIDGE NO. LA-615-02
OVER EAST BRANCH CHAGRIN RIVER
LAKE COUNTY
SEC. LAK-615-0.06 STA. 4+27.50

DESIGNED	DRAWN	TRACED	CHECKED	REVIEWED	DATE	REVISED
J.V.G.	J.V.G.	B.D.H.	N.E.Y.	B.F.G.	9/23/54	